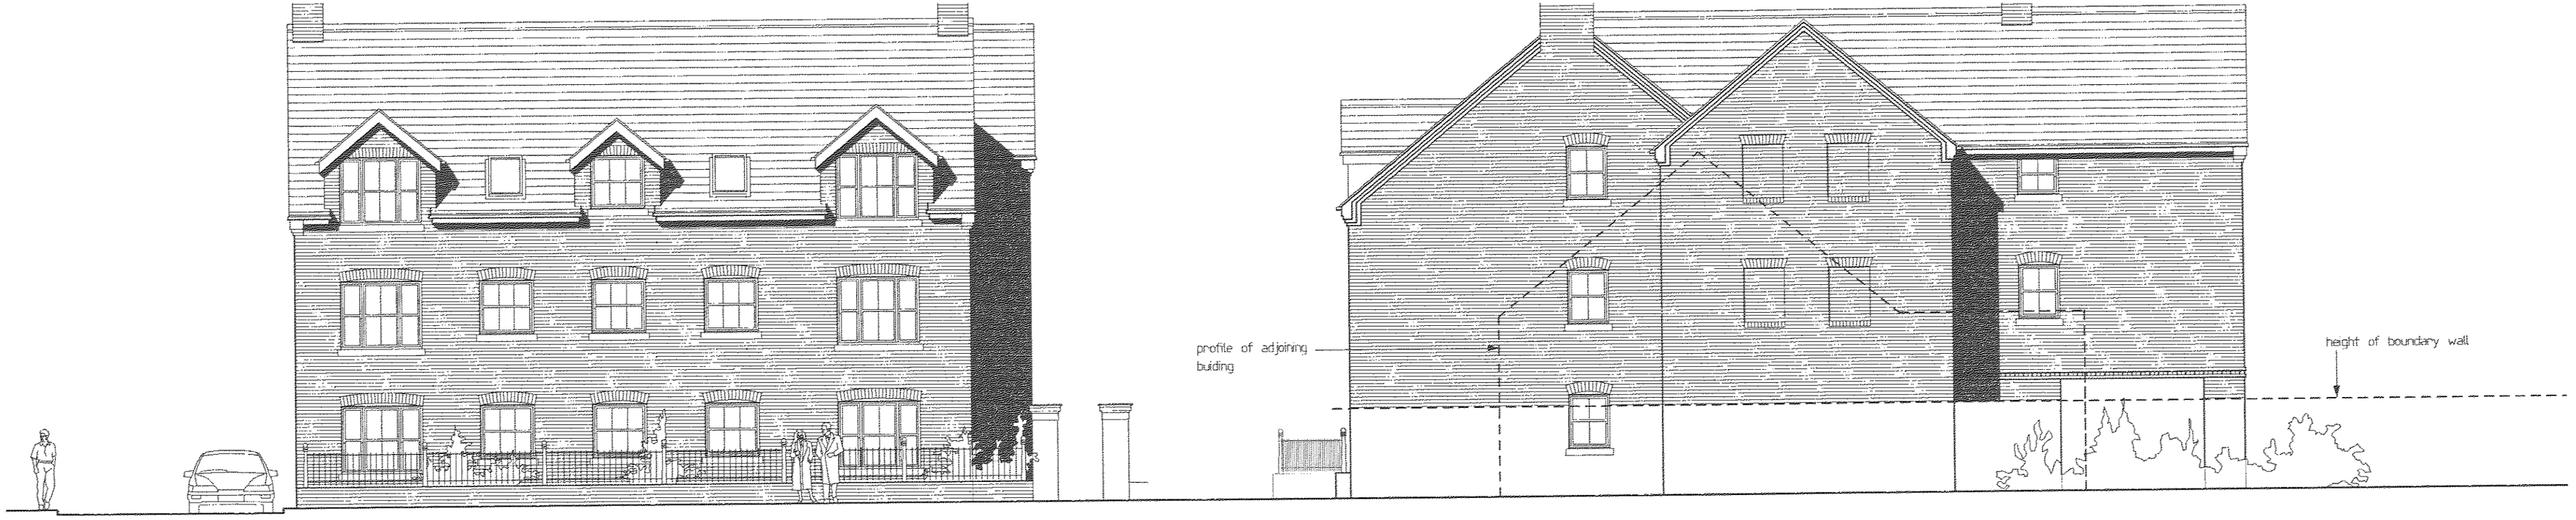

elevation to London Road



rear elevation to car park



elevation to Gladstone Terrace

5 0 5 10 15

scale 1:100

REVISIONS

B - various amendments to address planners comments Feb 2008

SAVAGE HAYWARD ARCHITECTS

19 Station Rd Hinckley, Leicstershire, LE10 1AW, 01455 635665, FAX- 01455 618971

Client	Lighthouse Property Ltd		
Project	proposed apartments former Beavers Bar, London Road, Hinckley		
Drawing	proposed elevations		Drawing No
Auth	JRH	Date May 2007	02 B
Scale	1:100	Job No 06 202	

THE COPYRIGHT OF THIS DRAWING IS VESTED IN SAVAGE HAYWARD ARCHITECTS LTD.
REPRODUCTION IN ANY FORM, EITHER IN WHOLE OR IN PART IS FORBIDDEN WITHOUT THE PRIOR WRITTEN PERMISSION OF THE COPYRIGHT HOLDER. DO NOT SCALE FROM DRAWING AND ONLY FIGURED DIMENSIONS ARE TO BE USED

PDF created with pdfFactory Pro trial version www.software-partners.co.uk