




Proposed Site 1:200

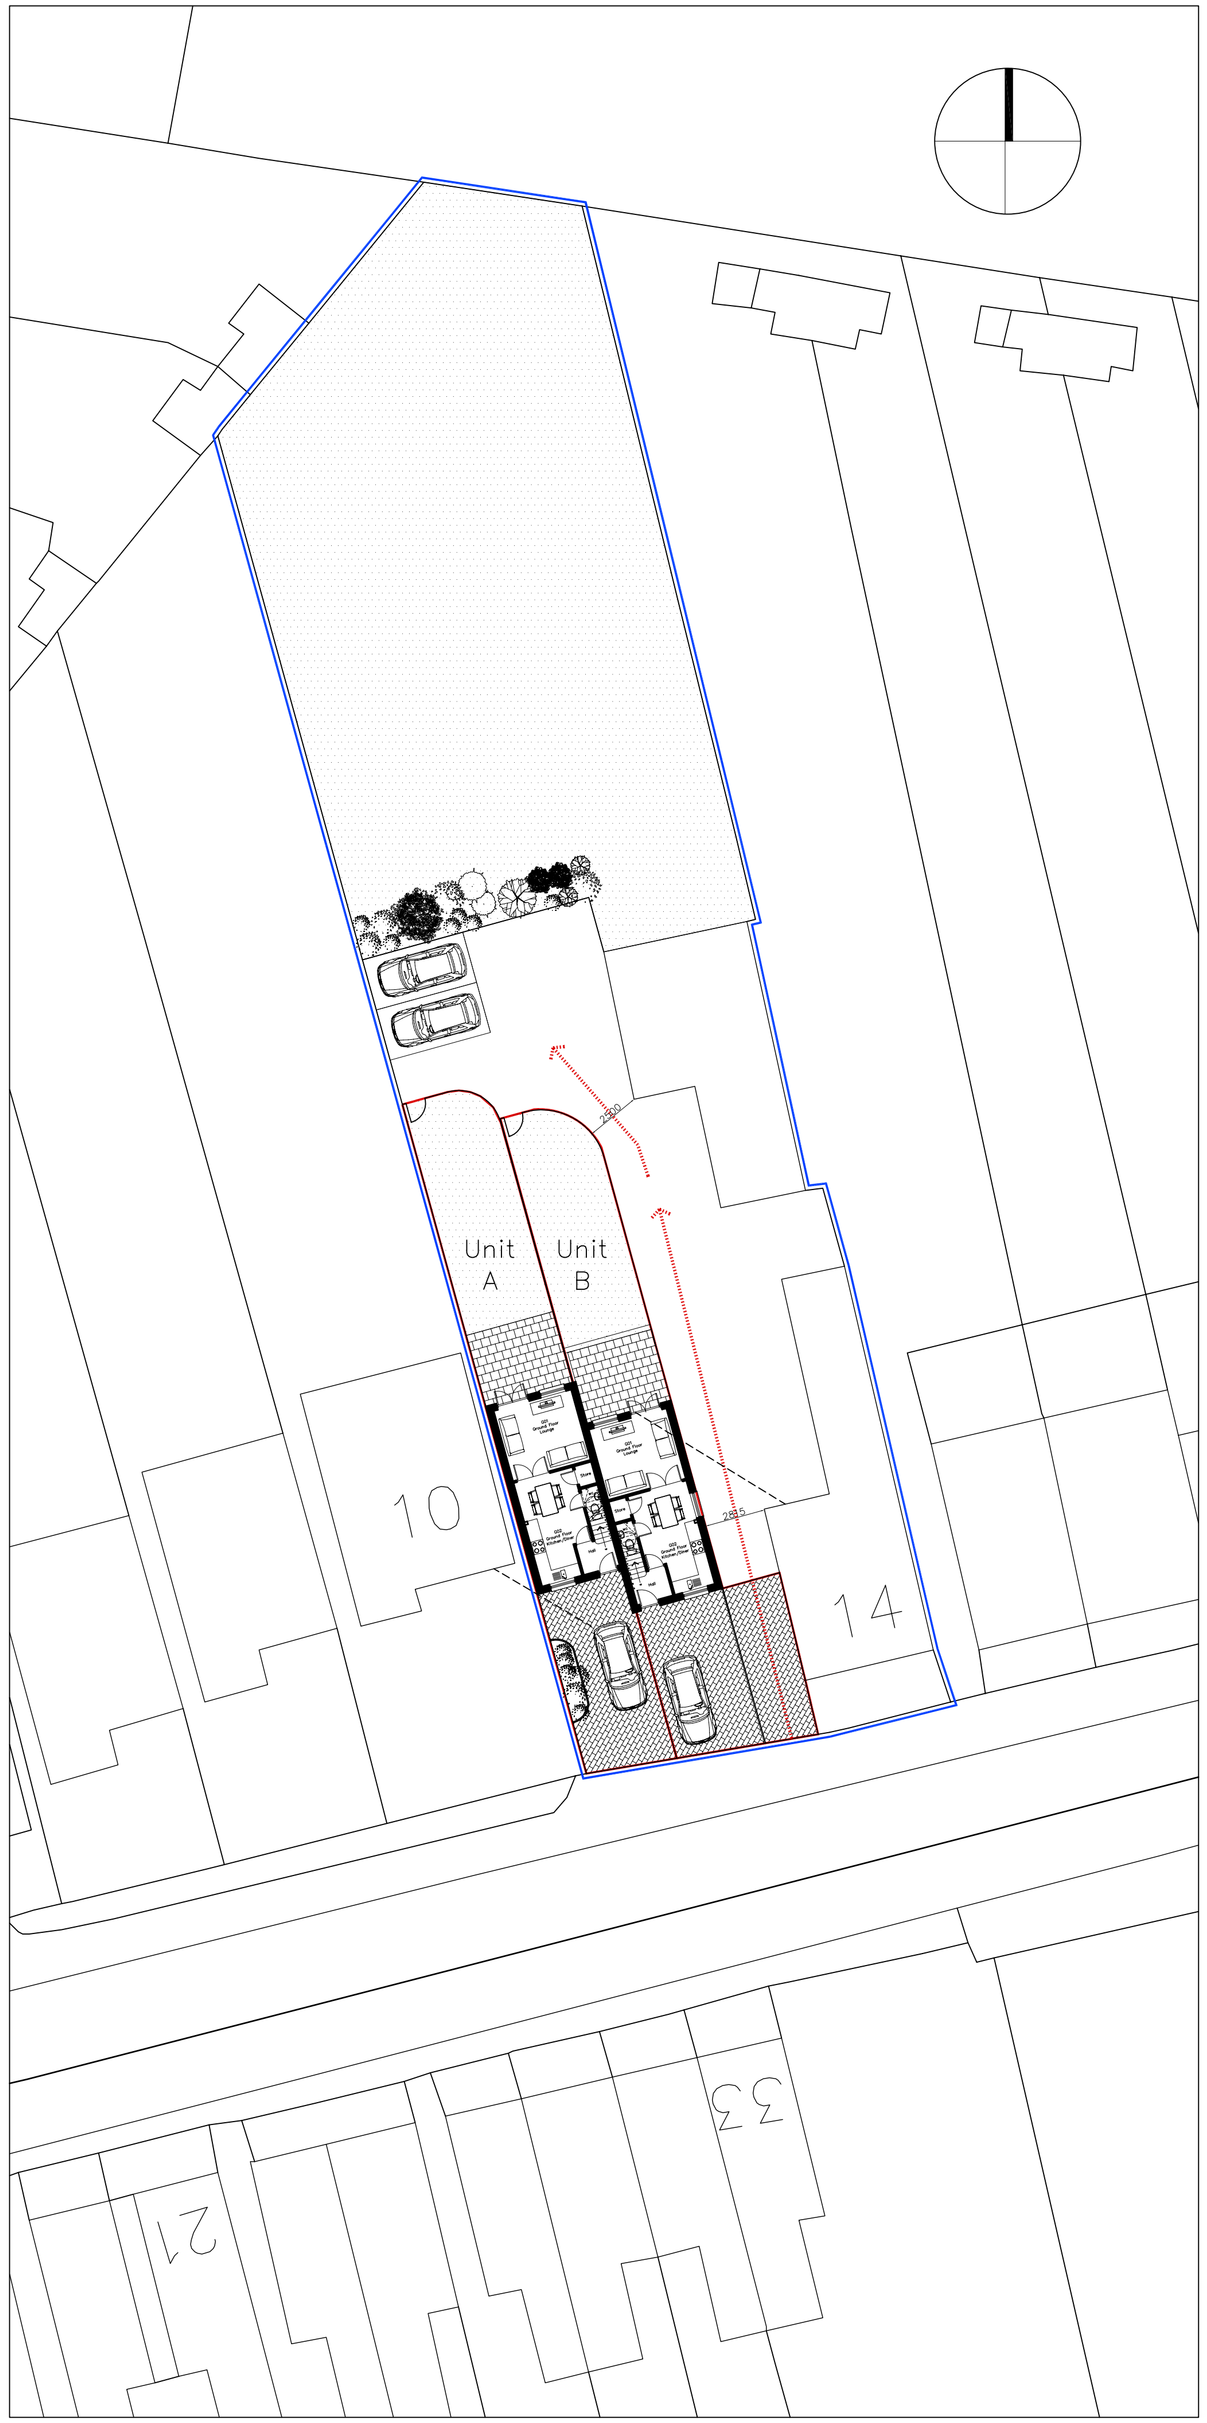

Proposed Side Elevation1:100

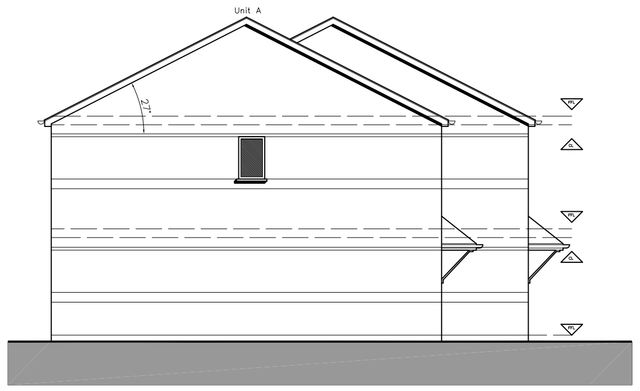

Proposed Front Elevation1:100

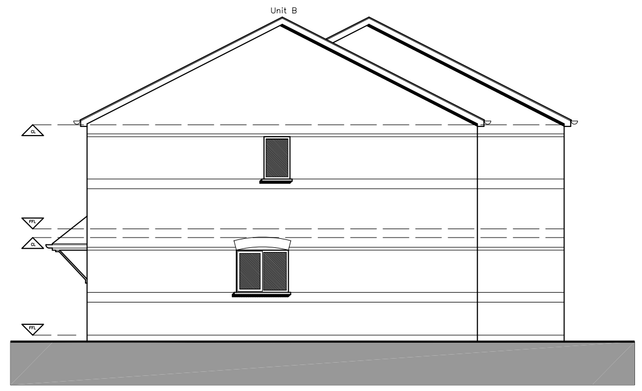


Proposed Side Elevation1:100




Proposed Composite Elevation 1:100



Proposed Rear Elevation1:100

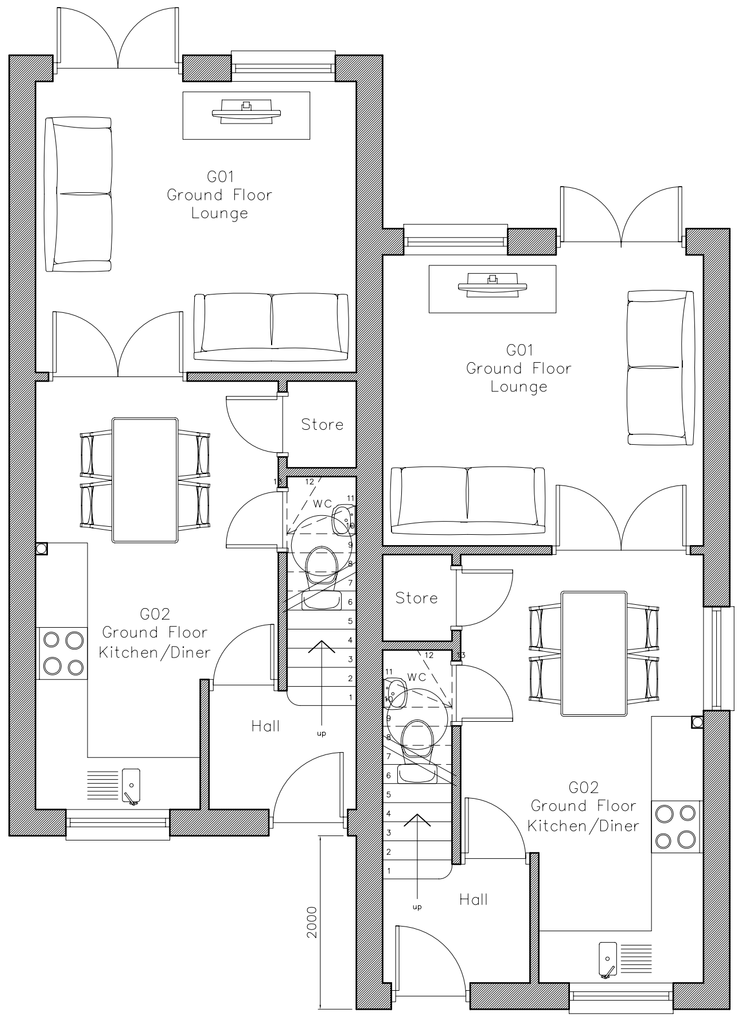

Proposed Ground Floor 1:50

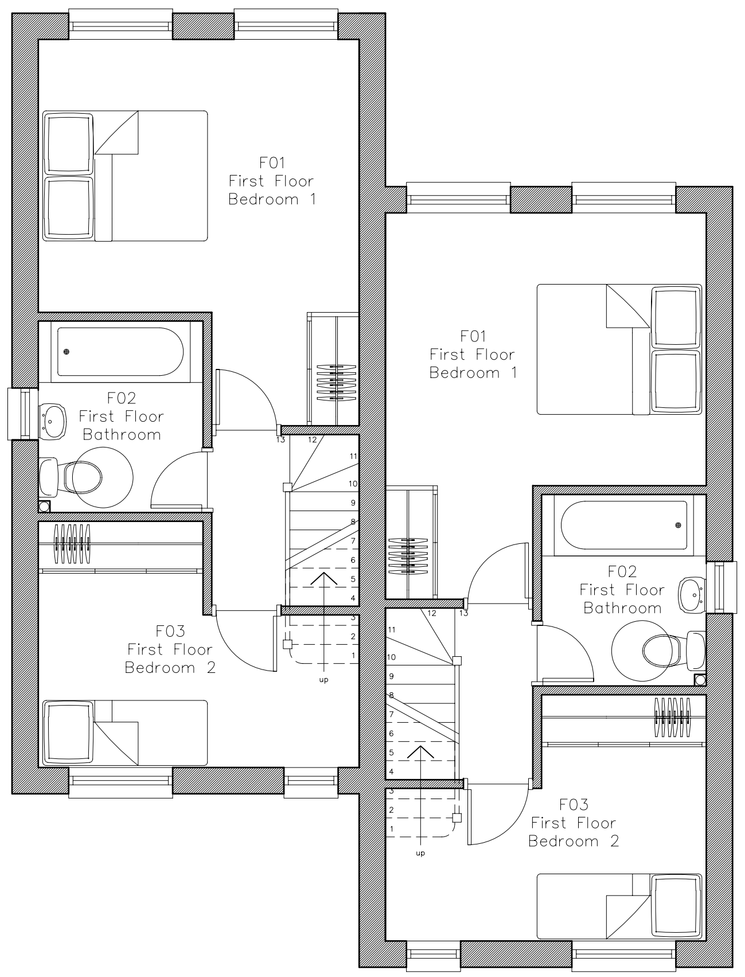

Proposed First Floor 1:50

AMENDMENTS
A - 21.05.08 Composite elevation added
B - 10.06.08 Reduced height to two floors
C - 25.06.08 Reduced ground levels
D - 30.06.08 Reduced two storeys and ground level
E - 19.08.08 Incorporated planners comment
F - 21.11.08 Amend access, parking, no.10 elevation
G - 01.12.08 Unit B bought forward, amend parking
H - 08.12.08 Unit B moved back
J - 15.10.08 Revised heights for house no. 10 & 14

DRAWING TITLE	Proposed Location, Plans & Elevation
JOB TITLE	Merrylees Road New Bold Heath Leicester
DRAWING NUMBER	048.01J

SCALE	As Shown @ A1	DATE	28.01.08
DRAWN	KW/AM	CHECKED	

walters architect

t: 0116 212 0119	69 Town Green Street
m: 0781 265 7919	Rothley
w: www.waltersarchitect.com	Leicester
e: info@waltersarchitect.com	LE7 7NW

DO NOT SCALE. Figured dimensions must be taken in preference to scaled dimensions and any discrepancies or errors are to be referred to the Architect. Contractors, sub-contractors and suppliers must verify all dimensions on site before commencing work or making any workshop drawings. Copyright Reserved ©