

10/00394/FUL

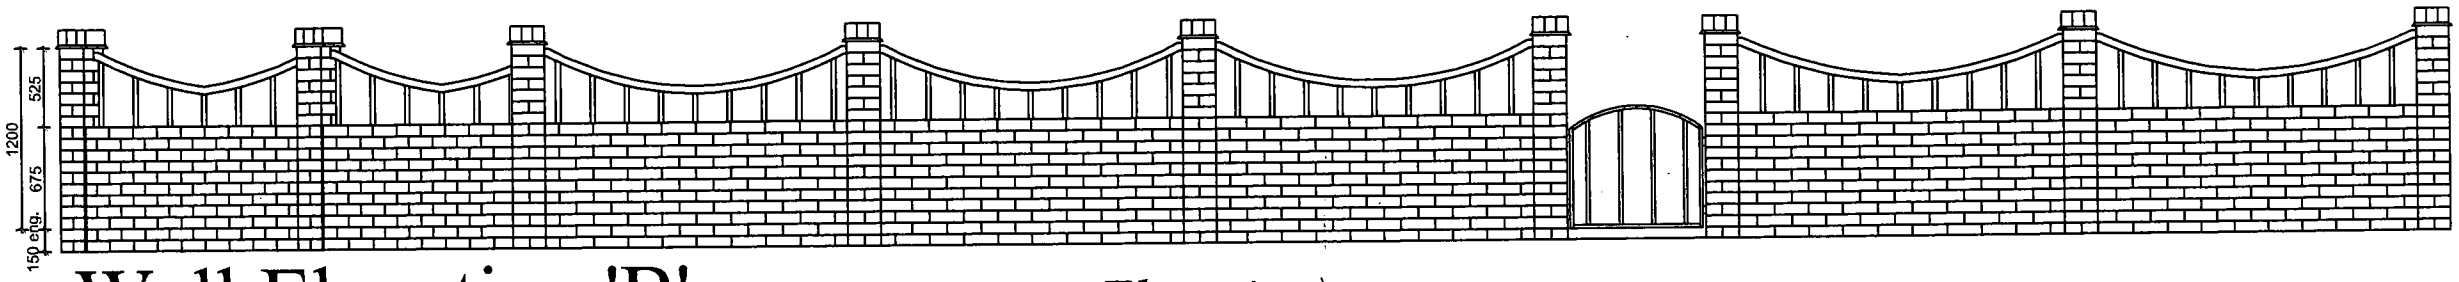

Wall Elevation 'B' *(Front Entrance Elevation)*

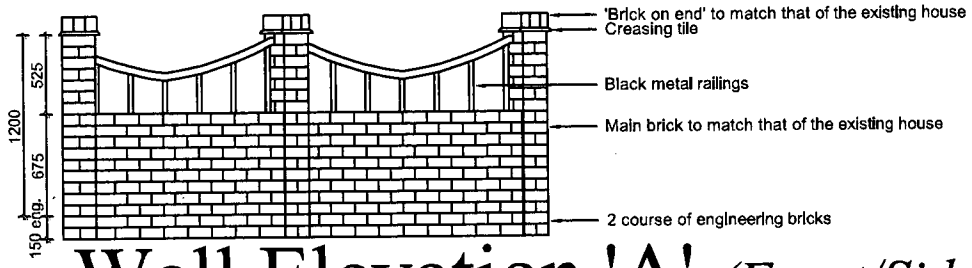

Wall Elevation 'A' *(Front/Side Elevation)*

*Please refer to proposed plan (CH/PR-01) for elevation notations

:hris's Garage :xtension	
LE: Wall Elevations	
AWING NUMBER: CH/PR-03	REVISION: -
ALES: 50@A3	DATE JUNE 2010