

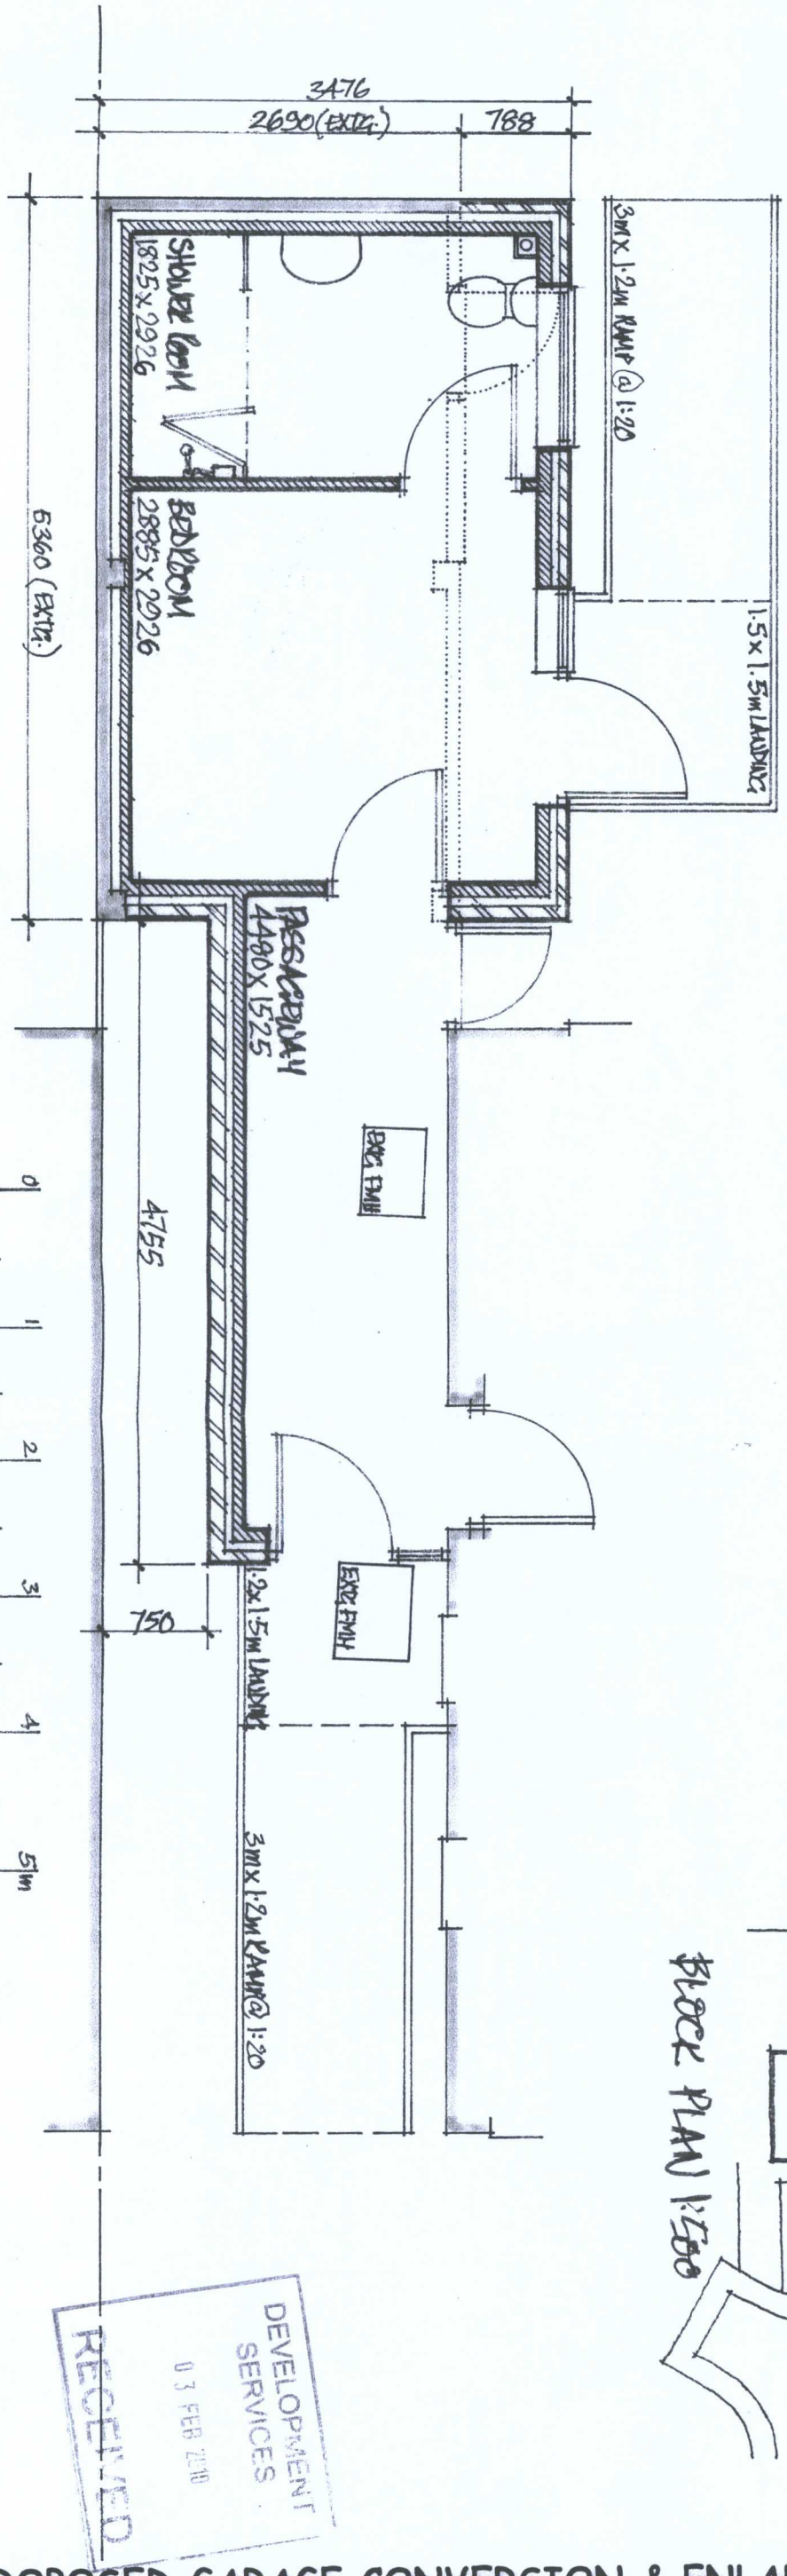


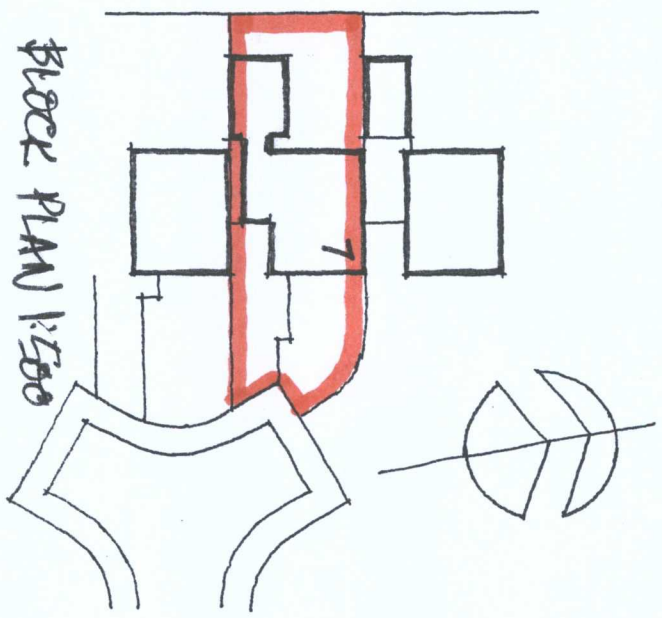

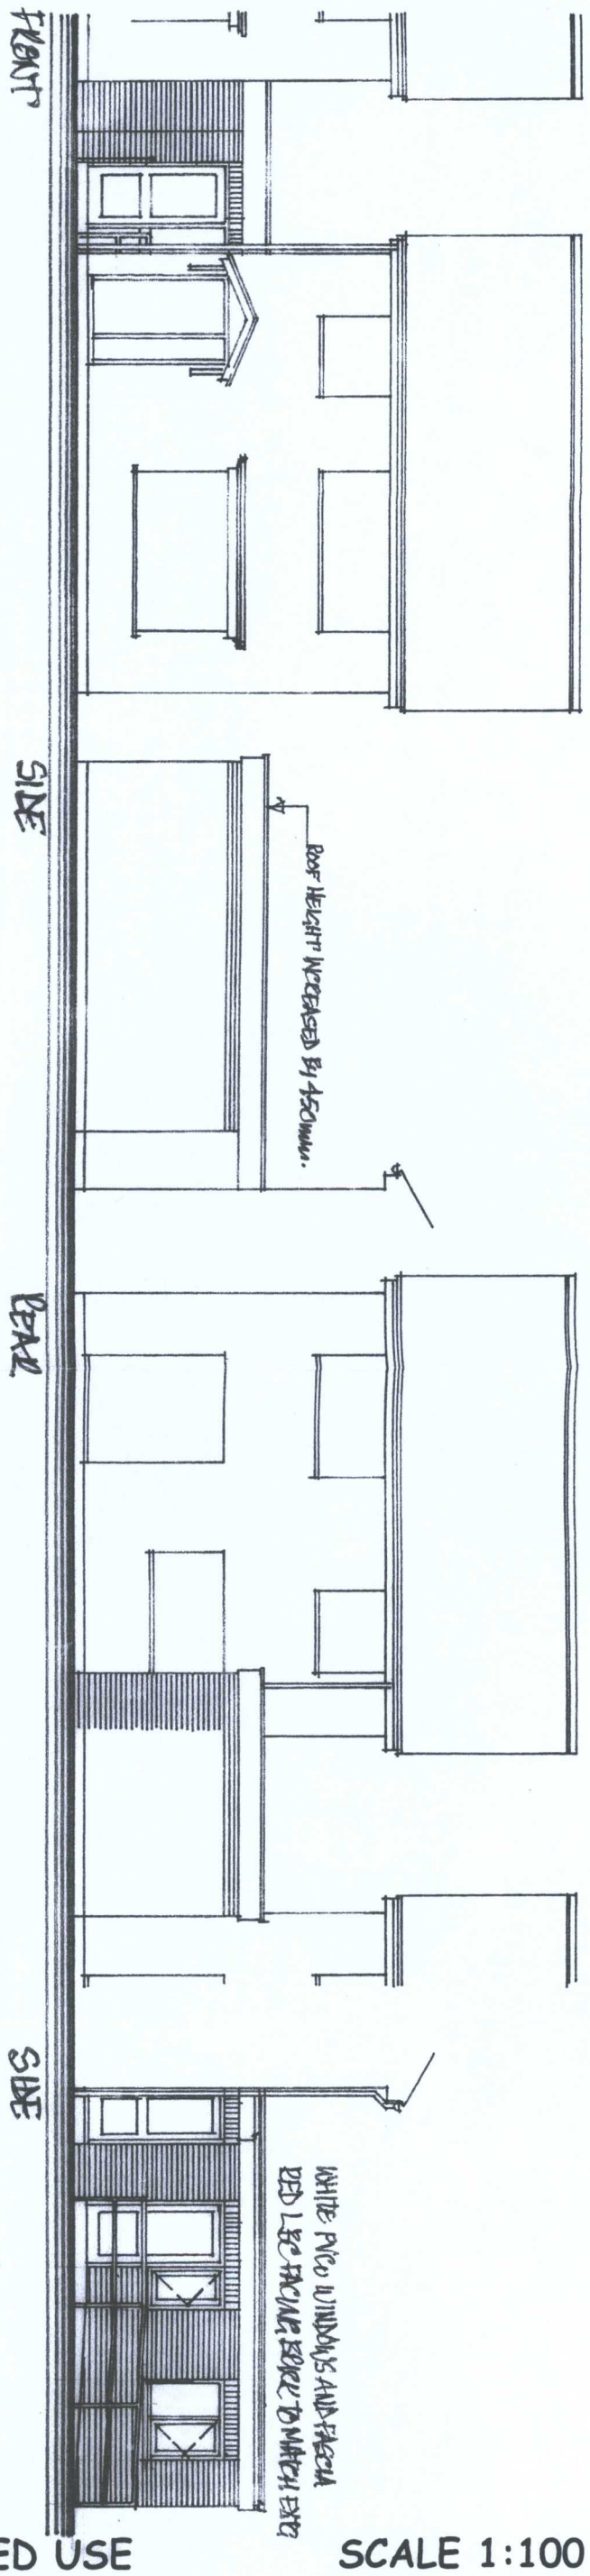

DEVELOPMENT SERVICES
03 FEB 2010
RECEIVED

PROPOSED GARAGE CONVERSION & ENLARGEMENT FOR DISABLED USE

7 ADCOTE CLOSE, BARWELL LE9 8DT

FOR MISS A BUSWELL

SCALE 1:100

DATE 16.11.09

DWG No. 4518.05

Care & Repair (W. Leics) Ltd, 2 Mantle Lane, Coalville LE67 3DW T:01530 510031