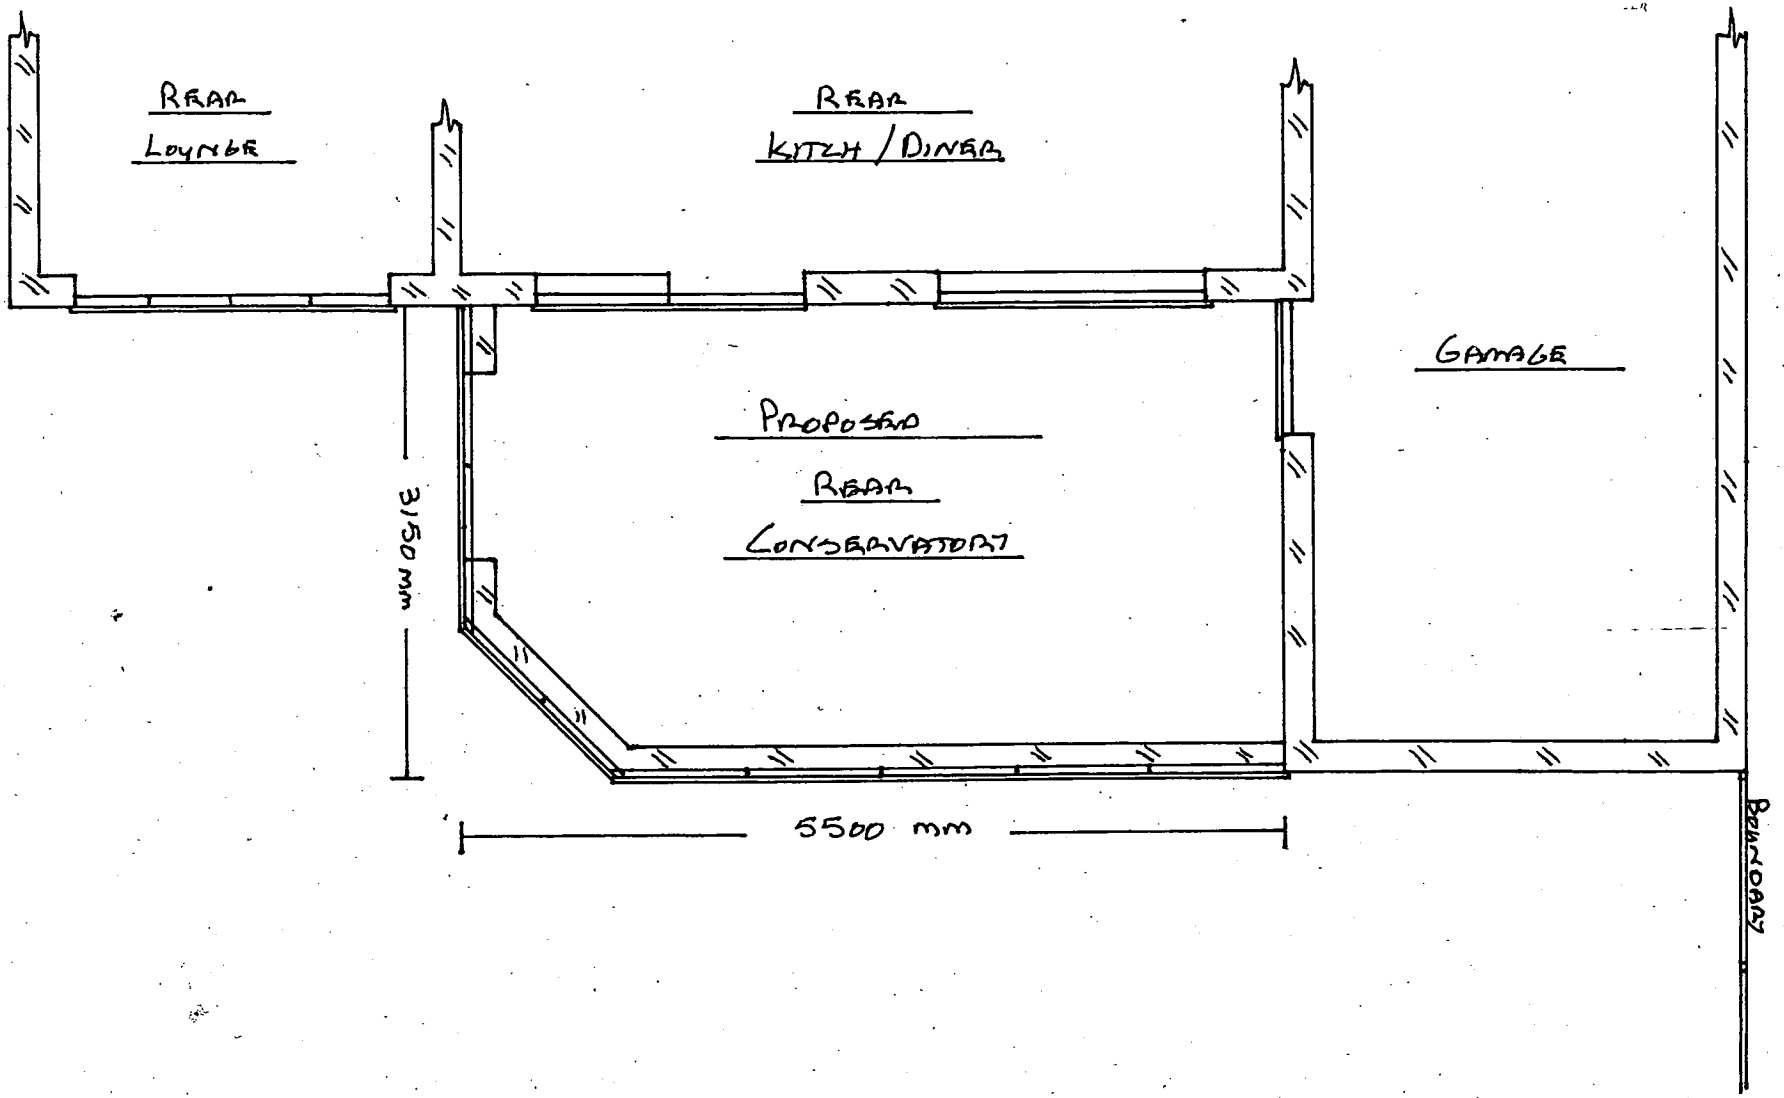

GROUND FLOOR PLAN

ORTY DESIGN **0121-351-5759**	CLIENT :-	MR & MRS HARRAGAN 12 DARWIN CLOSE HINCKLEY LE10 1SF.	**PROPOSED REAR** **CONSERVATORY**	**SCALE :- 1 : 50**