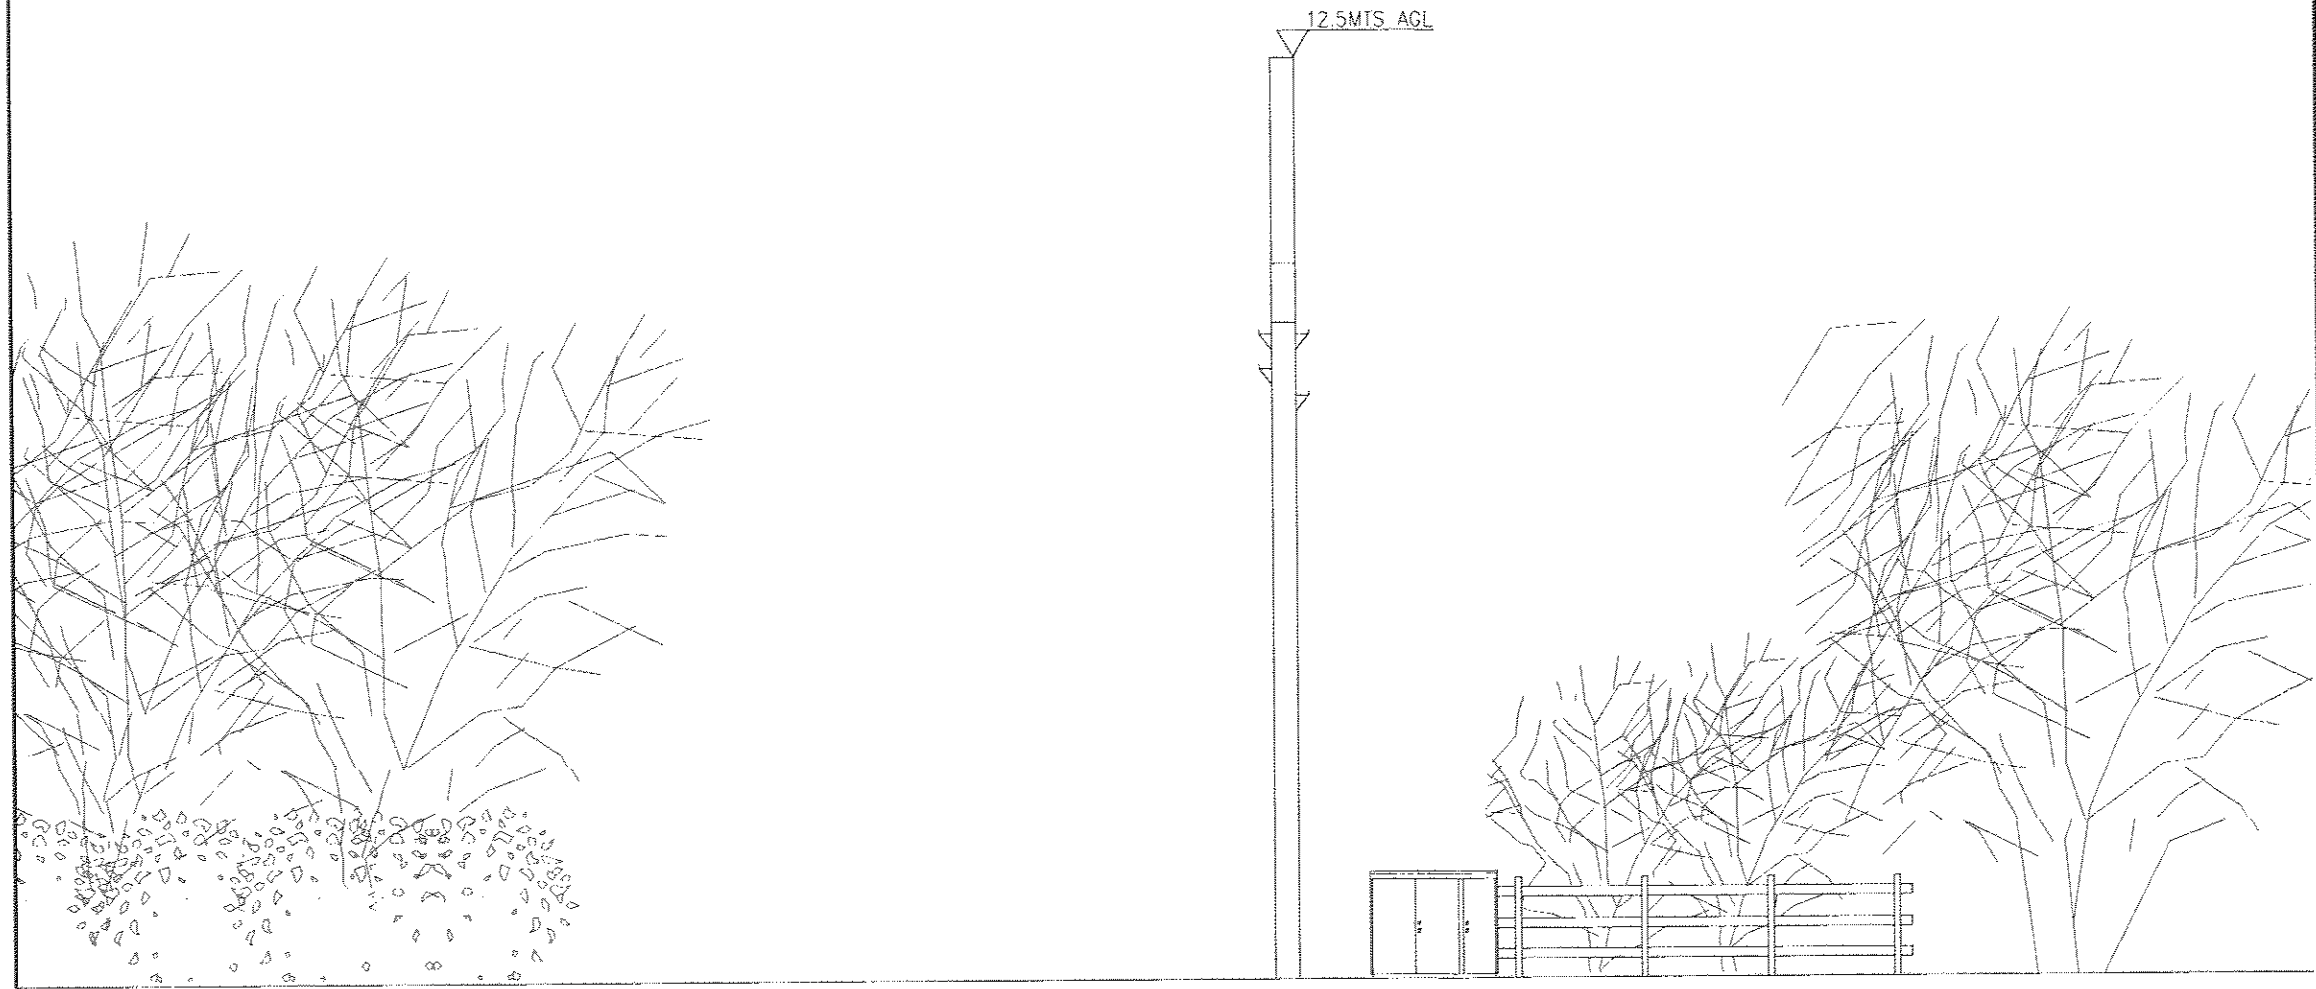

ELEVATION 'A'
SCALE 1:100

NOTES
1. All dimensions are in millimetres unless stated otherwise.
2. Site to be provided with adequate safety signage in accordance with o2 standard detail drawing 9391/A

O2

O2 (UK) Ltd, 260 Bath Road,
Slough, Berks SL1 4DX

REV.	DATE	DESCRIPTION	DRN	CKD
A	04.01.08	PRELIMINARY ISSUE	PB	SEB

CELLULAR SYSTEMS LTD.
HUTCHINSON STREET,
WIDNES, CHESHIRE,
WA8 0PZ.
TEL: 0151-422-6464
FAX: 0151-495-1688
E-Mail: enquiries@
cellular-systems.co.uk

BM TRADA CERTIFICATION ISO 9001 UKAS

National Inspection Council for Electrical Installation Contracting
APPROVED CONTRACTOR

PLANNING DRAWING

SITE ADDRESS:
MARKFIELD LANE (OPT A),
RATBY,
LEICESTERSHIRE.
LE6 0LT.

DRAWN BY:	PB	CHECKED:	SEB
DATE:	04.01.08	APPROVED:	SEB
SCALE:	1:100		
DRAWING No.	C57703/PL/003		
TITLE:	ELEVATION A		
CELL NAME:	LEICESTER RATBY		

JOB No.	O2 CELL ID No.	REV.
C57703	40098	A