



front elevation w.

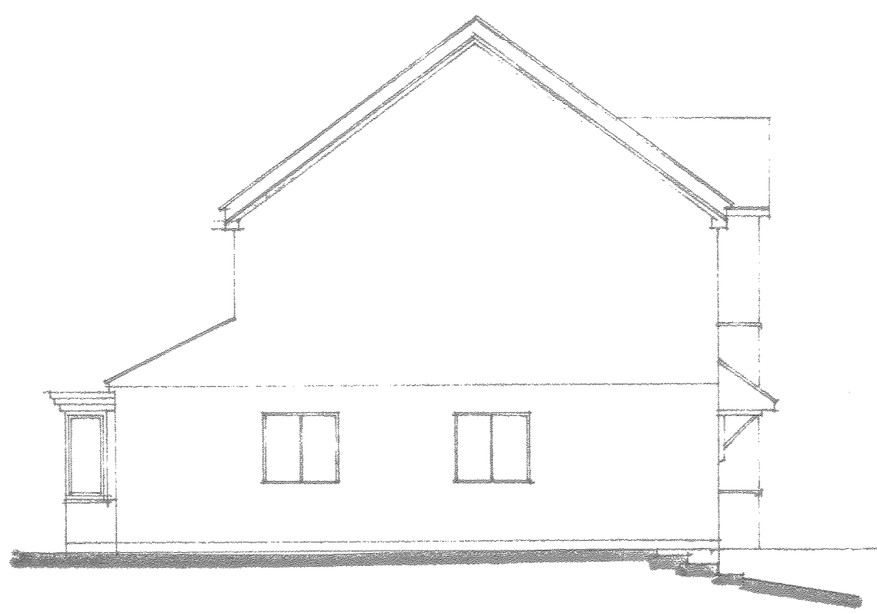


side eleation n.

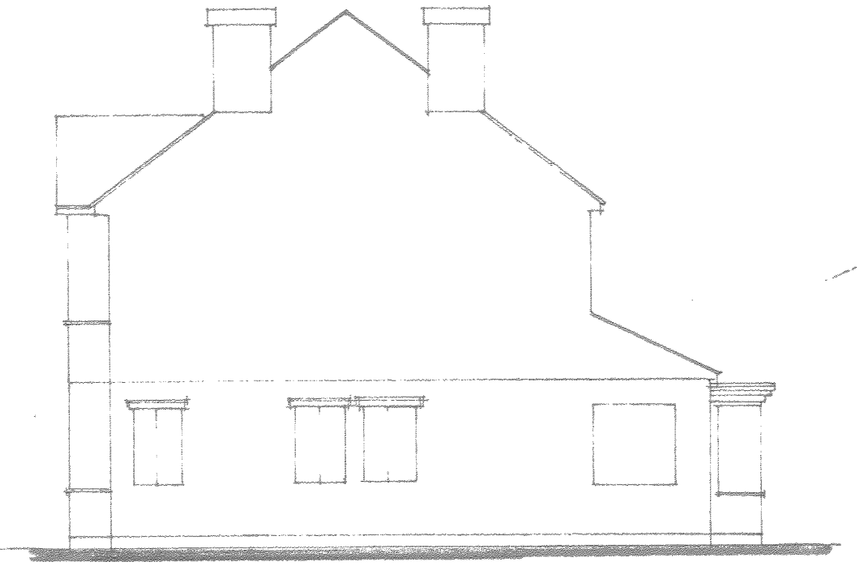


side elevation s.



rear elevation e.

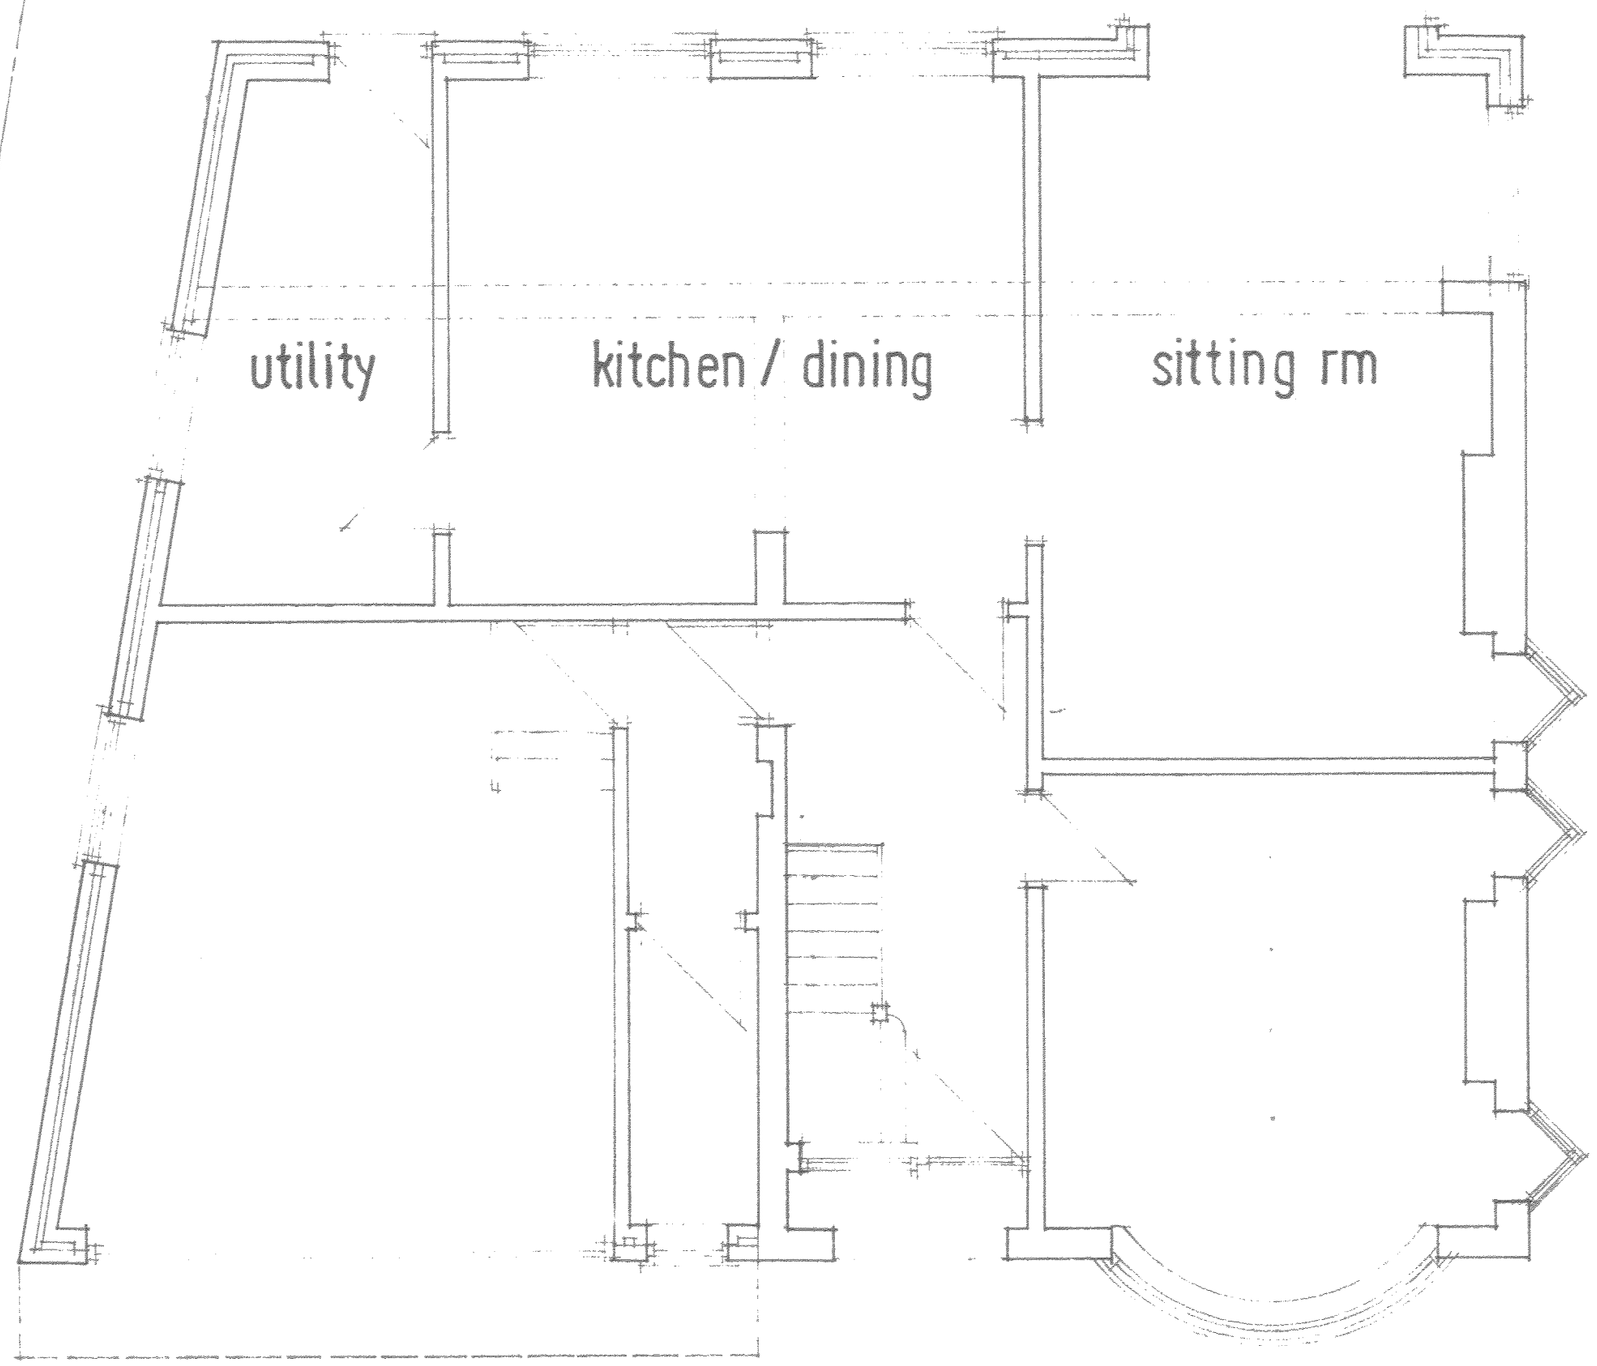

ground floor plan

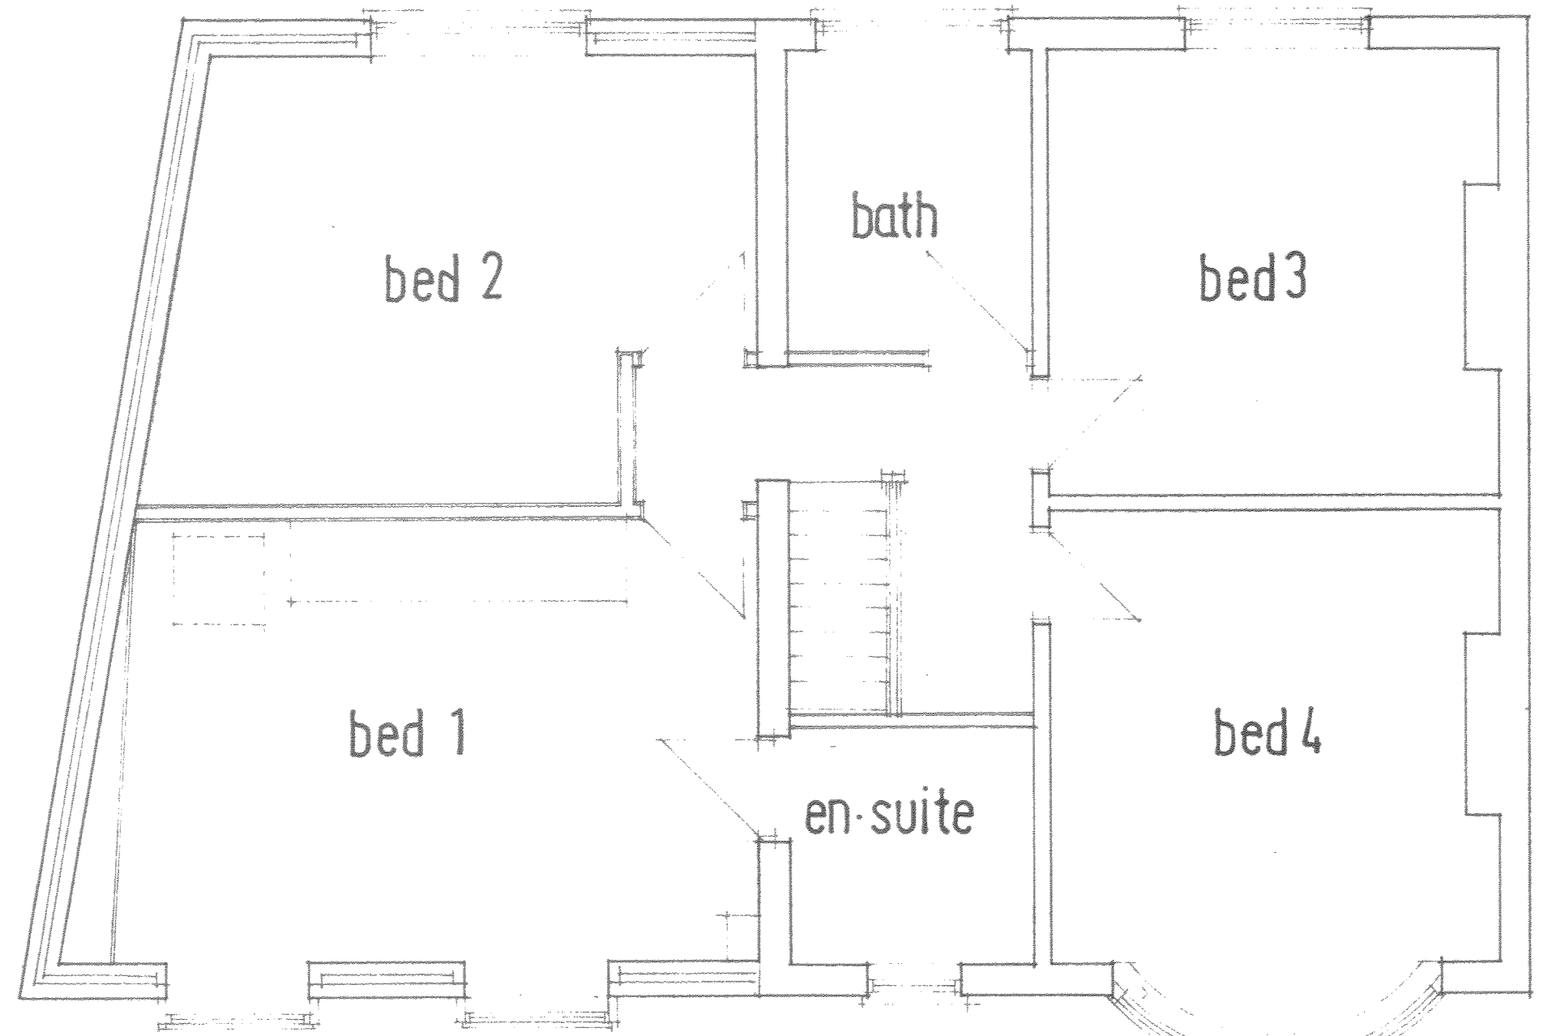

first floor plan

DEVELOPMENT SERVICES
12 JUN 2009
RECEIVED

SURVEY
15 SHENTON LANE
MARKET BOSWORTH

Date :- JUNE 2009
Scale :- 1:50 & 1:100
Drw. No.:- S/SLMB/02.