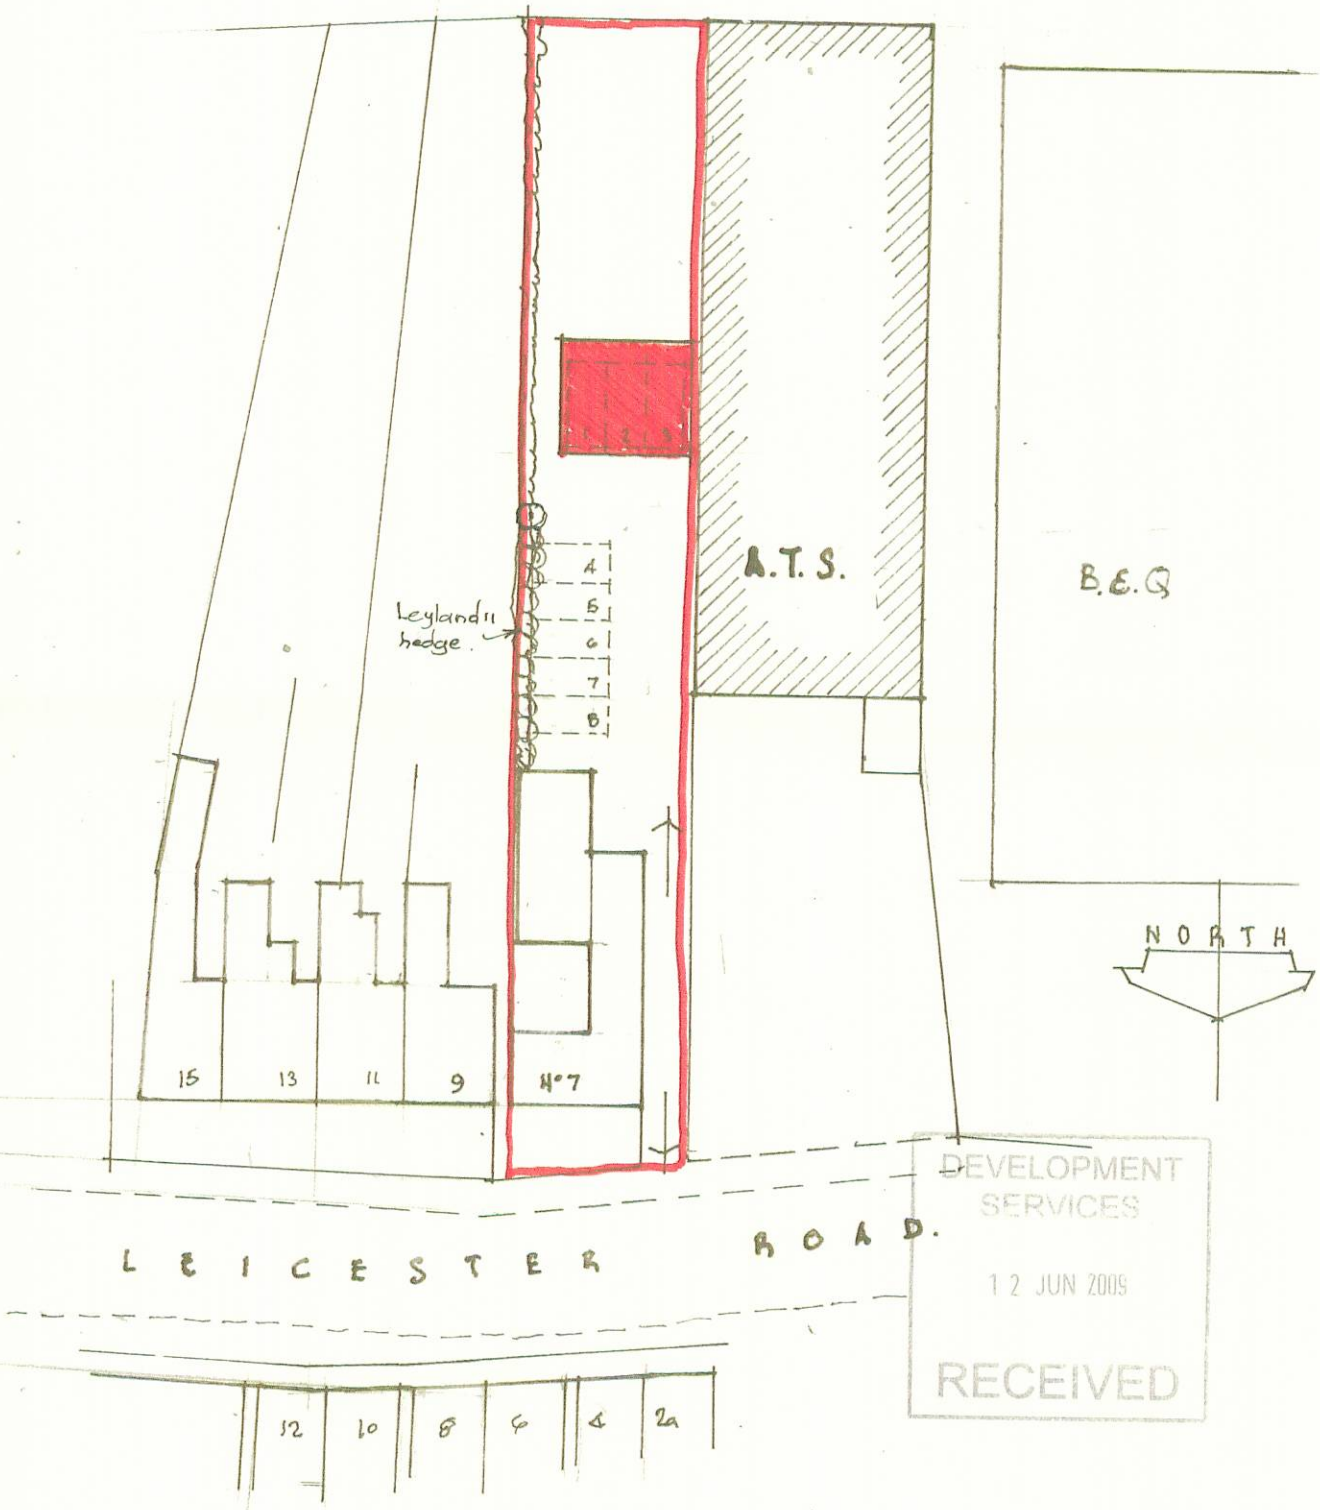


DEVELOPMENT SERVICES
12 JUN 2009
RECEIVED

BLOCK PLAN

PROPOSED GARAGE & ARCHIVE BUILDING 7. LEICESTER RD. HINCKLEY

C. J. RUSTED M.C.I.A.T

Date: April 09.

Scale: 1:500 Drwg N° WO42009.