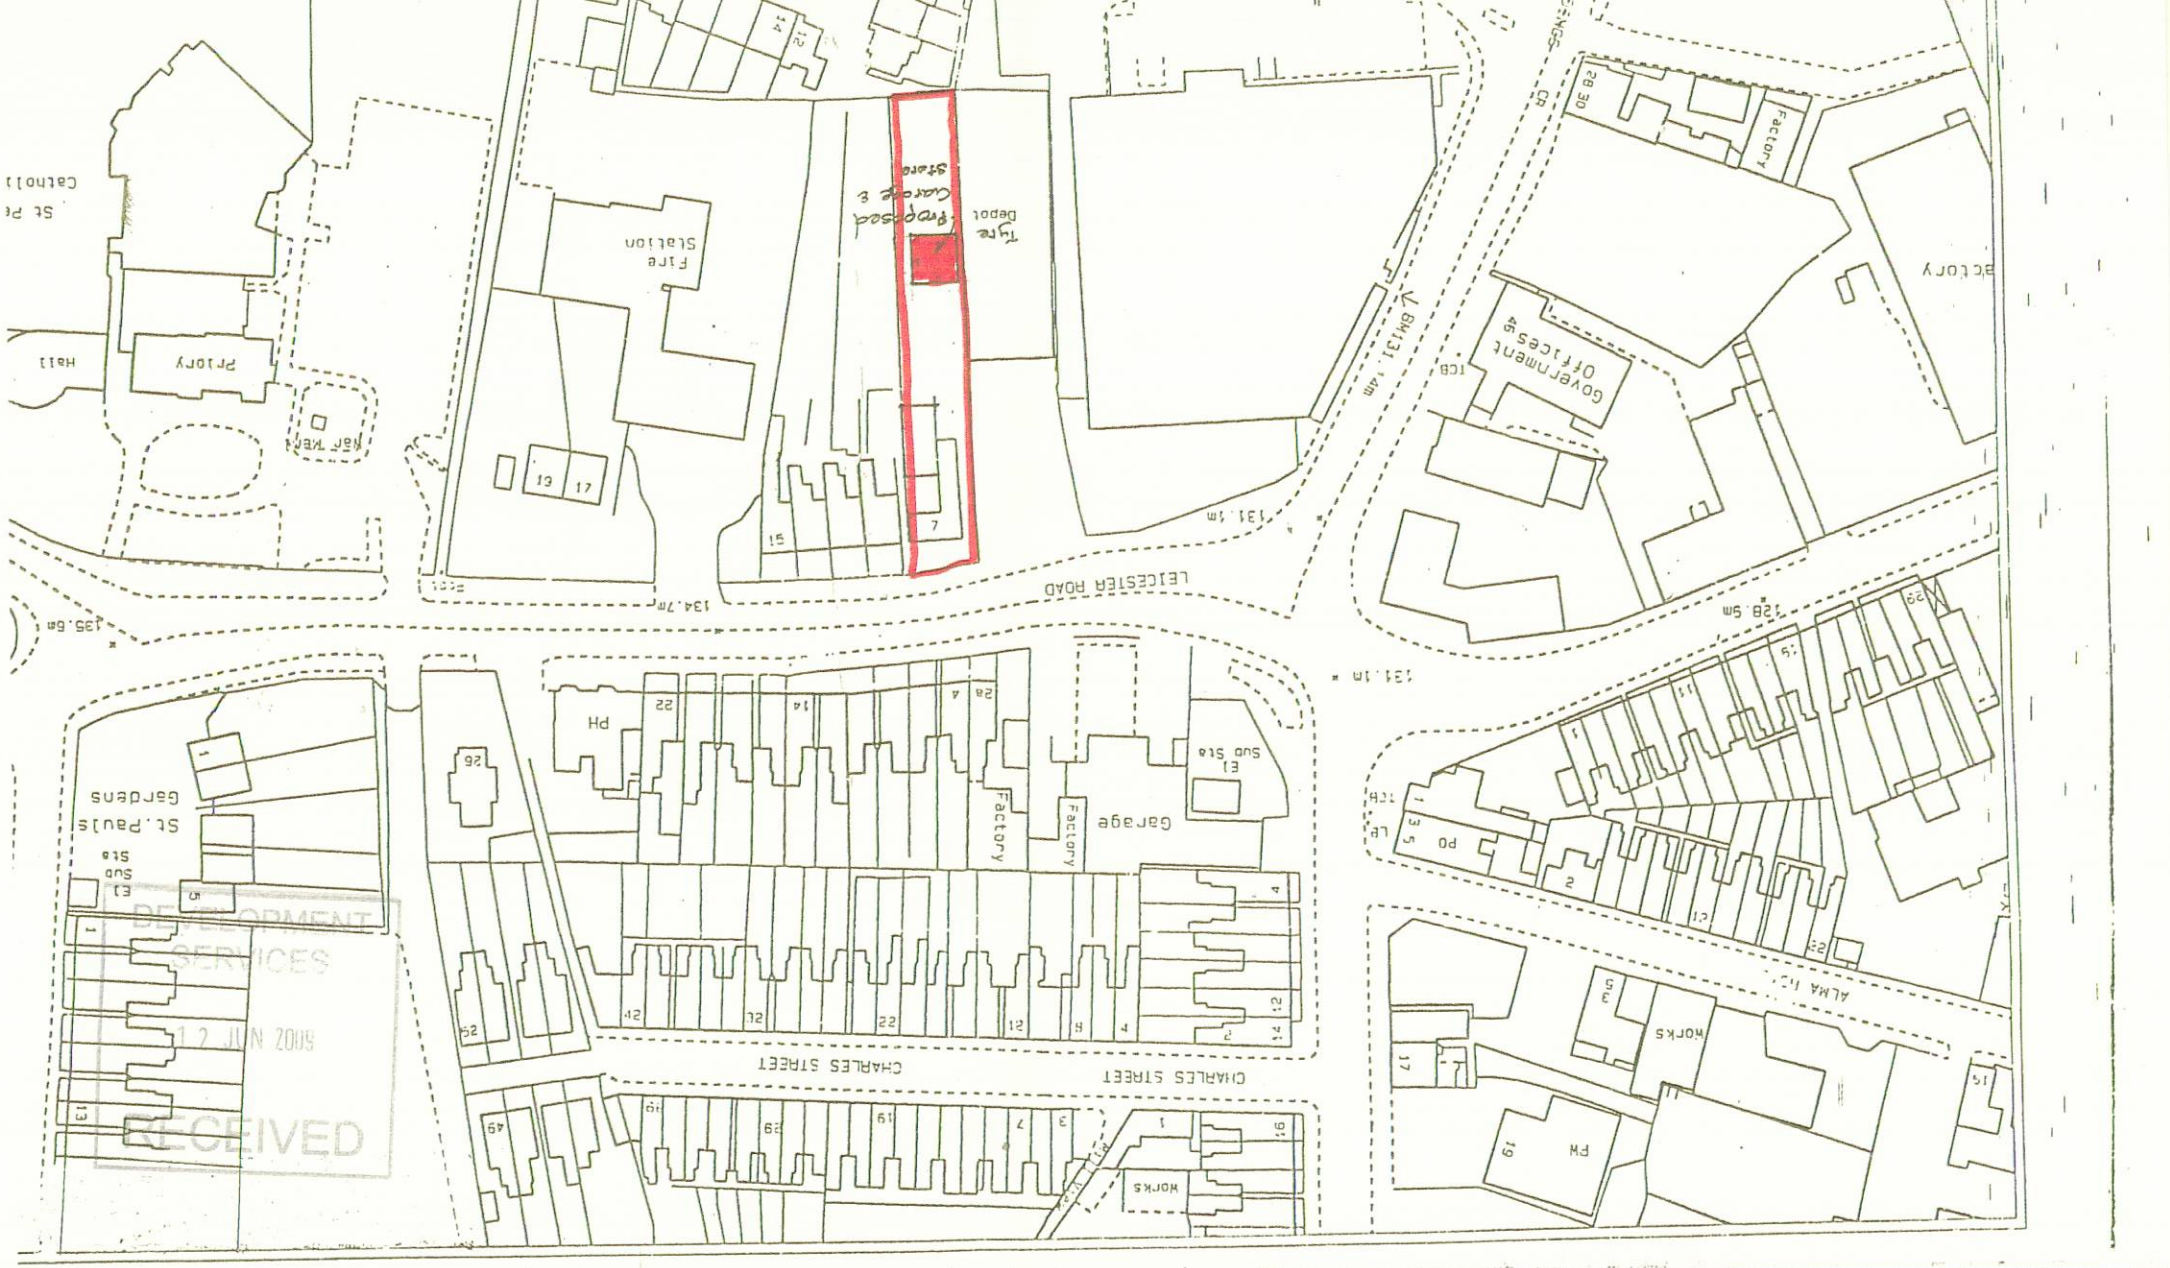

LEICESTER ROAD
CHARLES STREET
Fire Station
Tyre Depot
Proposed Garage & Store
Factory
Garage
Works
Factory
Garden
Garden
Garden