

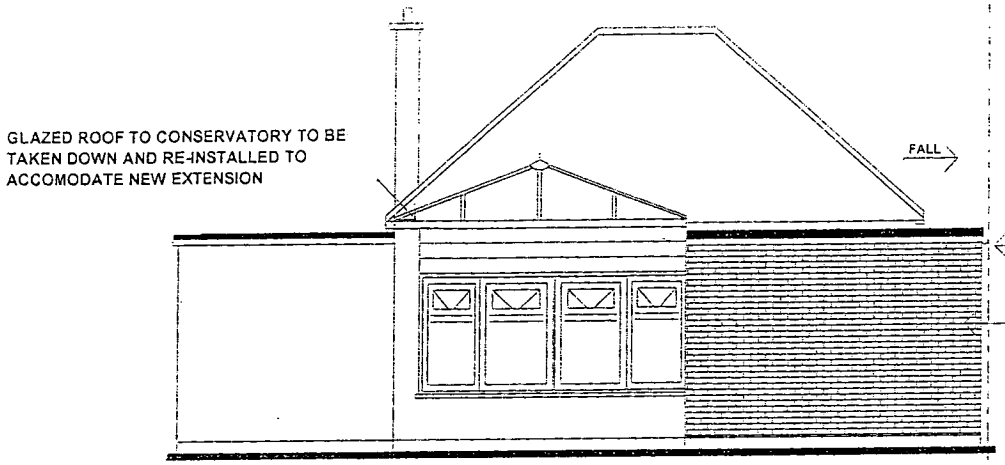



PROPOSED REAR ELEVATION

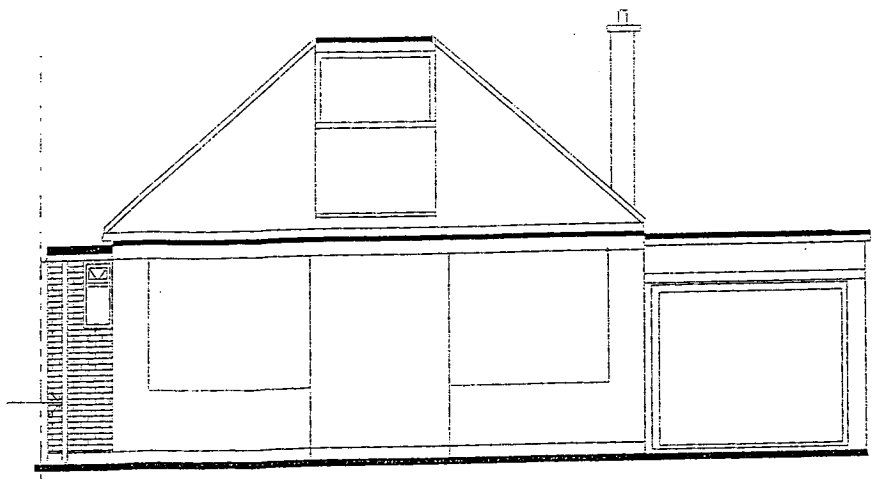

PROPOSED FRONT ELEVATION

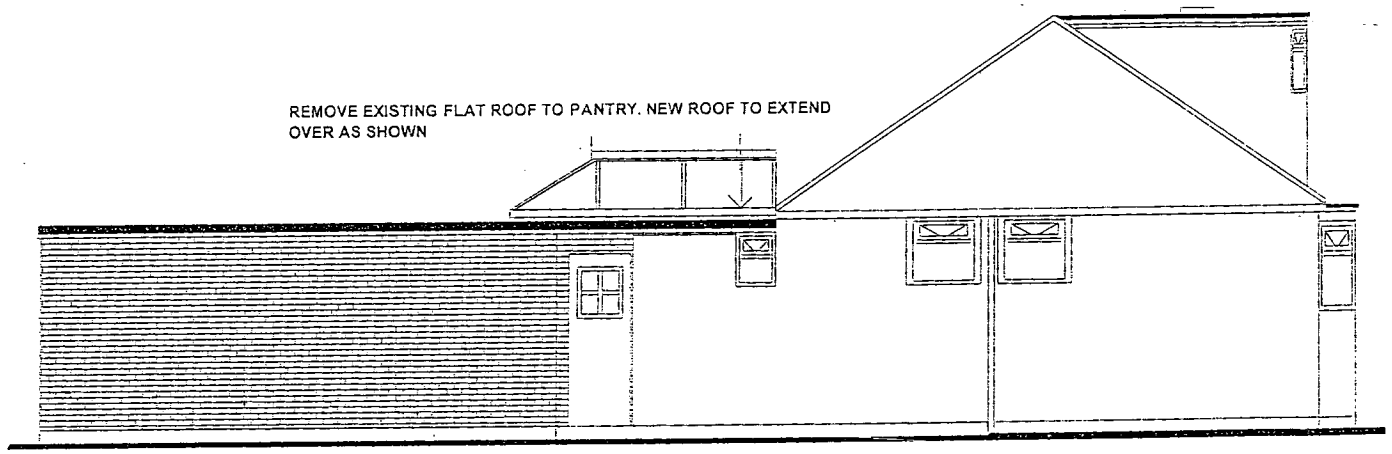

PROPOSED SIDE ELEVATION (WEST)

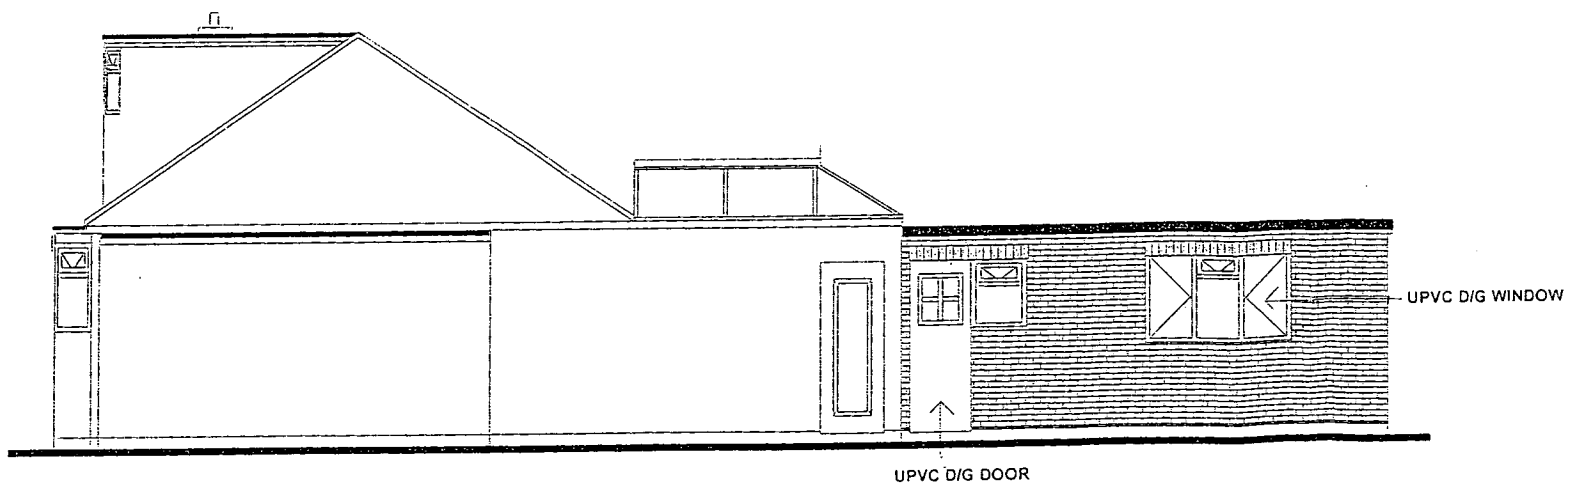

PROPOSED SIDE ELEVATION (EAST)

NOTES:

GENERAL:
No part of the extension to encroach onto neighbouring property. All dimensions to be site checked on site by contractor prior to commencement of works and manufacture. The contractor is advised to visit the site to ascertain the extent of the works, as no claim for lack of knowledge will be entertained. All materials and goods incorporated within the works shall comply with the latest edition of the appropriate code of practice.

DEVELOPMENT SERVICES
12 JUN 2009
RECEIVED

PROJECT:
SINGLE STOREY EXTENSION TO REAR OF HOUSE

2 WOODLANDS DRIVE
GROBY
LEICESTERSHIRE
LE6 0BQ

DRAWING:
PROPOSED ELEVATIONS

SCALE:	1:100
DATE:	MAY 2009
DRG NO.	RPDC/M/09/010
CLIENT:	MR AND MRS CRAPP

R P DESIGN CONSULTANTS
Architectural and Structural Services
33 LAUNDE ROAD, OADBY LEICESTER, LE2 4HH
TEL: 0116 220 9328 / 07811088948
EMAIL: rpdesign@hotmail.co.uk