


Block Plan - 2 Stapleton Lane, Dadlington, CV13 6HY

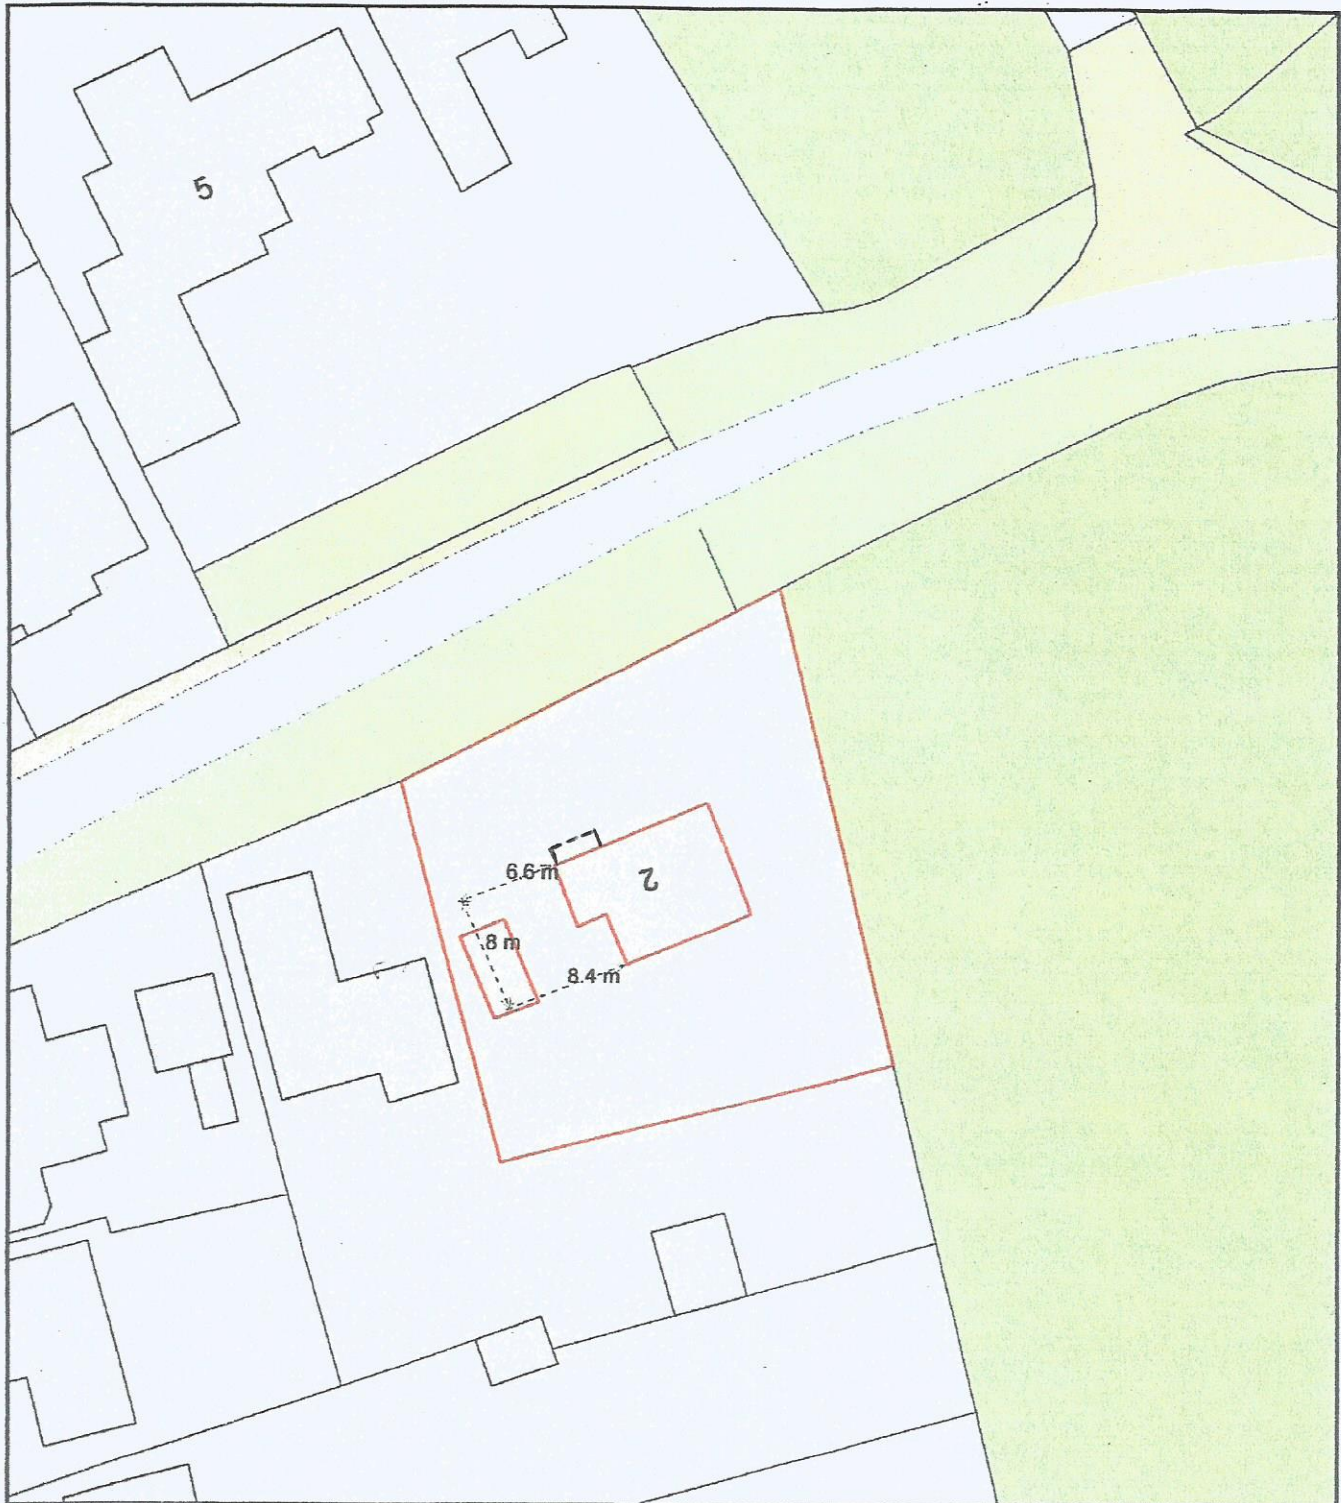

Plan Produced for: B Ninness

Date Produced: 11 Sep 2023

Plan Reference Number: TQRQM23254205217617

Scale: 1:500 @ A4