


DO NOT SCALE, IF IN DOUBT PLEASE ASK.

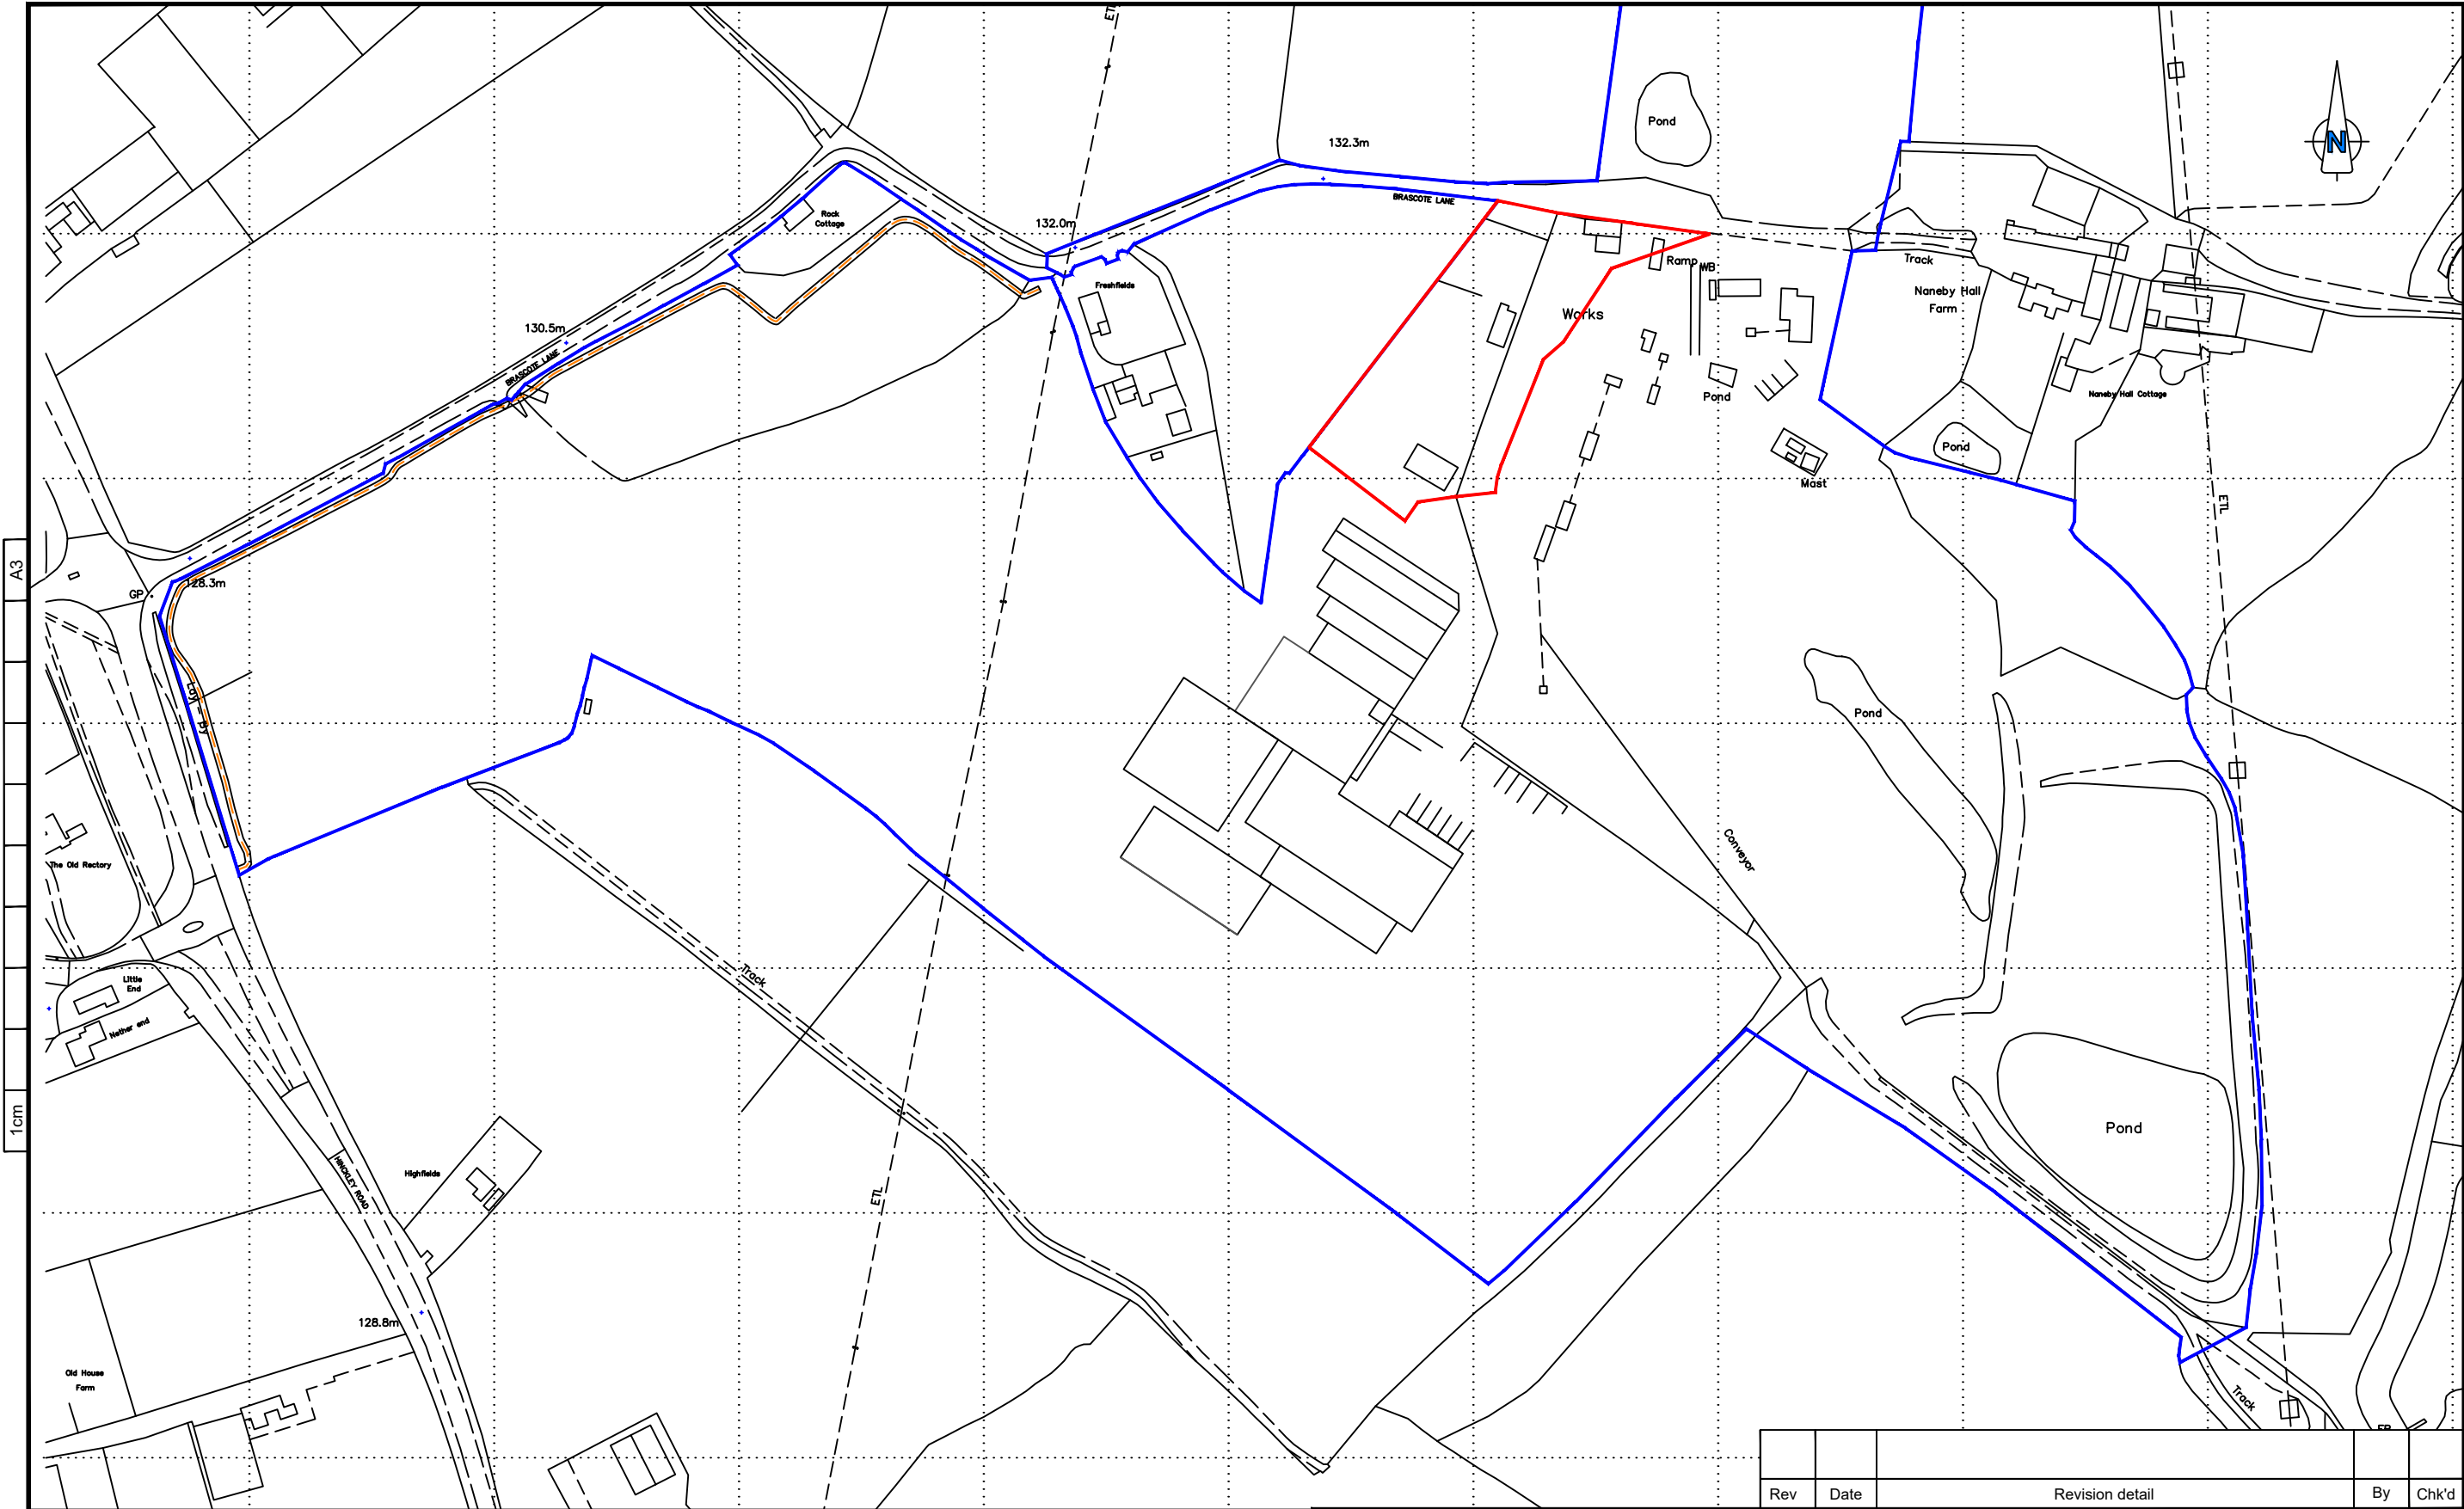

This document shall not be reproduced in whole or in part or relied upon by third parties for any use whatsoever without the written authority of F. P. McCann Ltd.

Site Area = 0.85 Ha



Lands within the ownership of FP McCann Ltd



Route of public footpath Ref. S66 (unaltered)



Contract / Title:
Replacement Office & Welfare building at FP McCann Cadeby, CV13 0BB

Rev	Date	Revision detail	By	Chk'd
Drawn: PH		Scale: 1:2,500	Status: Planning	
Date: 12/09/2023		Chk'd: FMC	12/09/2023	
Drawing no: CAD/OFF/PD-01			Rev: 0	

Crown Copyright 2023. Licence Number 100047474