



EXISTING SIDE ELEVATION

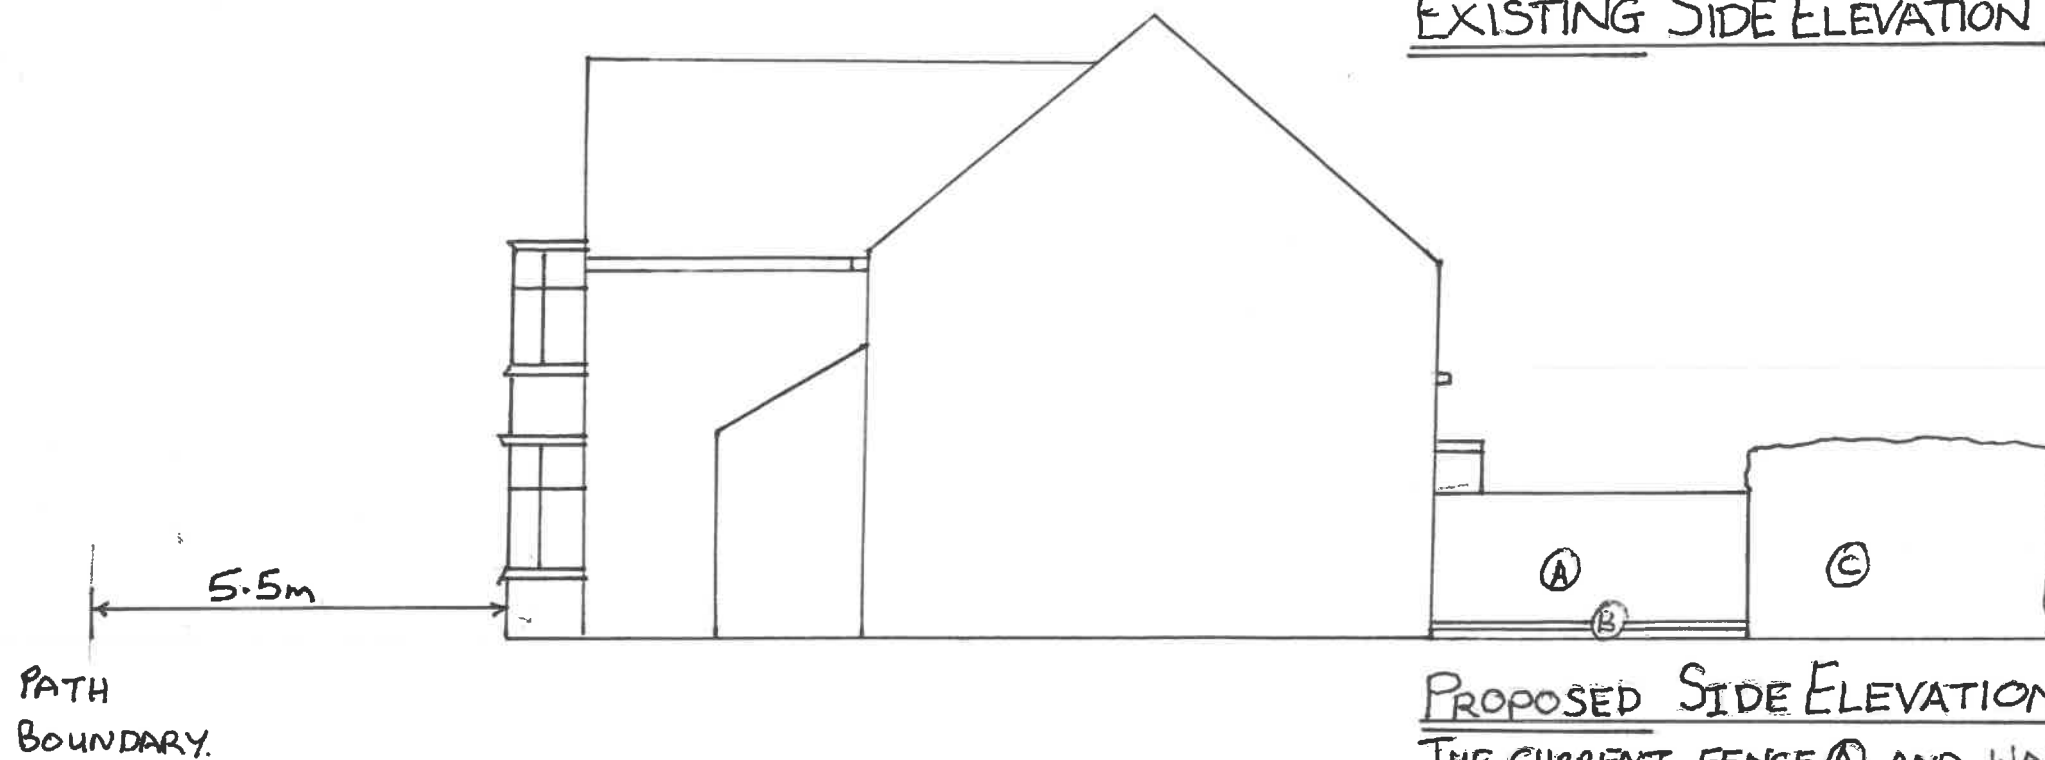


REAR

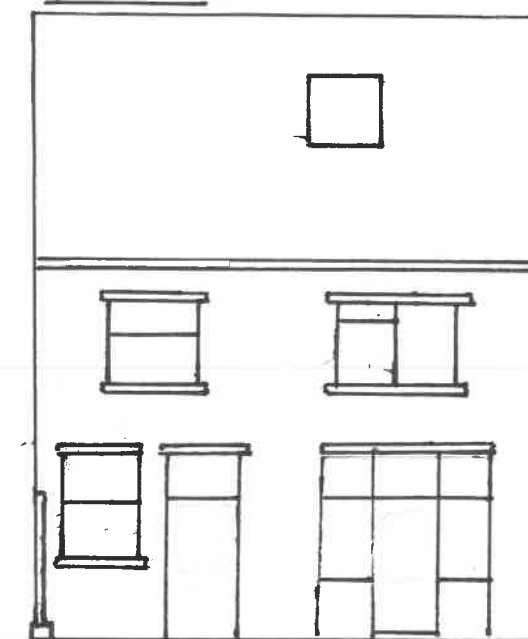


REAR

PROPOSED SIDE ELEVATION

THE CURRENT FENCE (A) AND WALL (B)
IS PROPOSED TO BE REPLACED BY A
SINGLE STOREY EXTENSION (D)
A LAUREL BUSH (C) WILL BE REMOVED.
(E) NO CHANGE

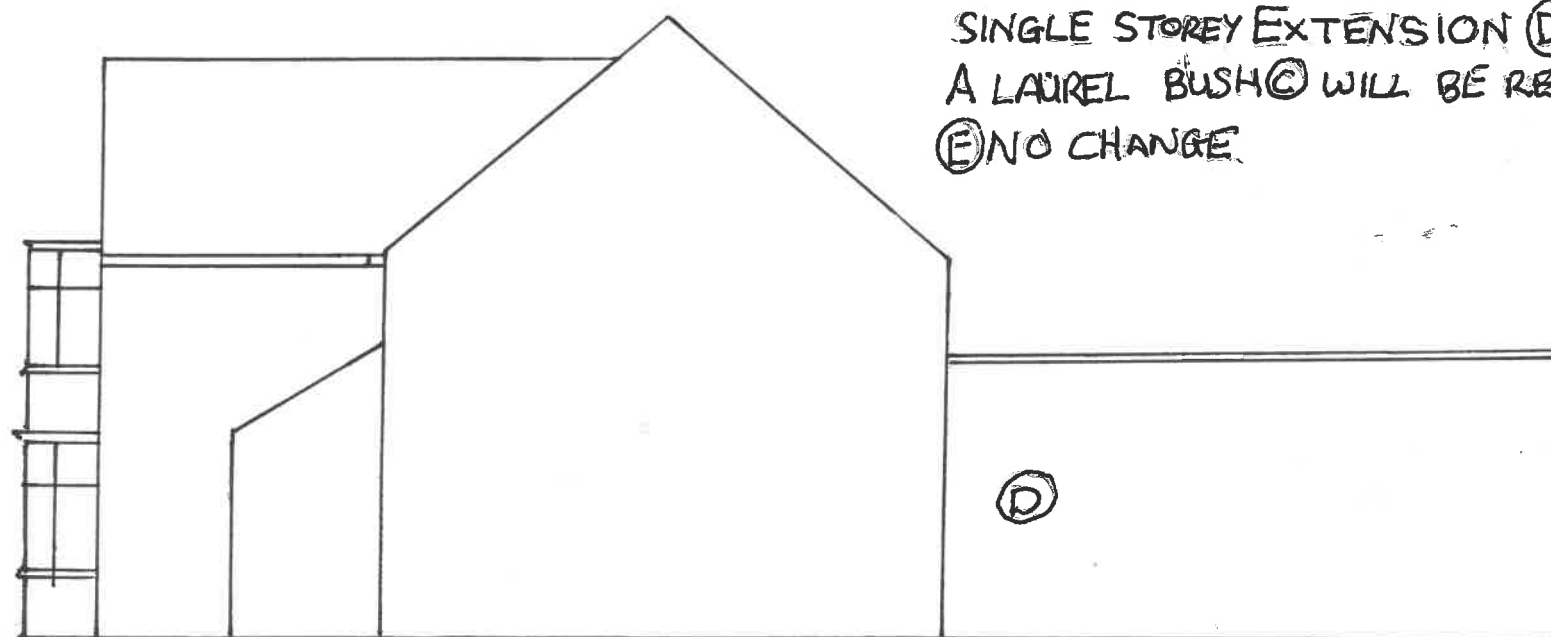

HOUSE
OFFSET
TO
BOUNDARY

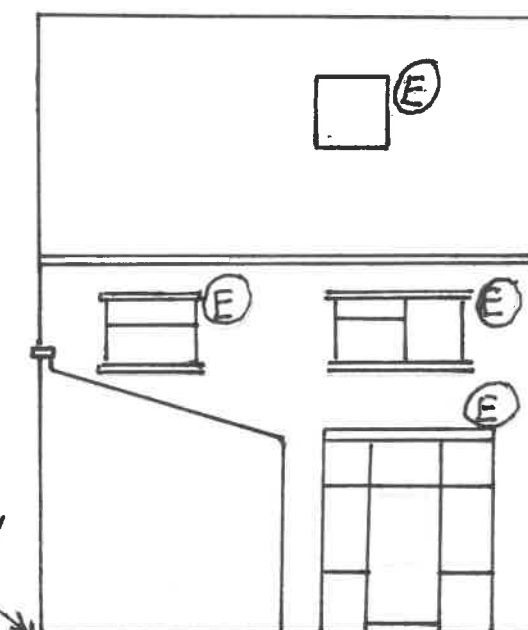

SCALE
1:100cm



HBBC REF:
23/00422/HOU

DRAWING 3

EXISTING AND PROPOSED ELEVATIONS
132 STANLEY ROAD, HINCKLEY.