




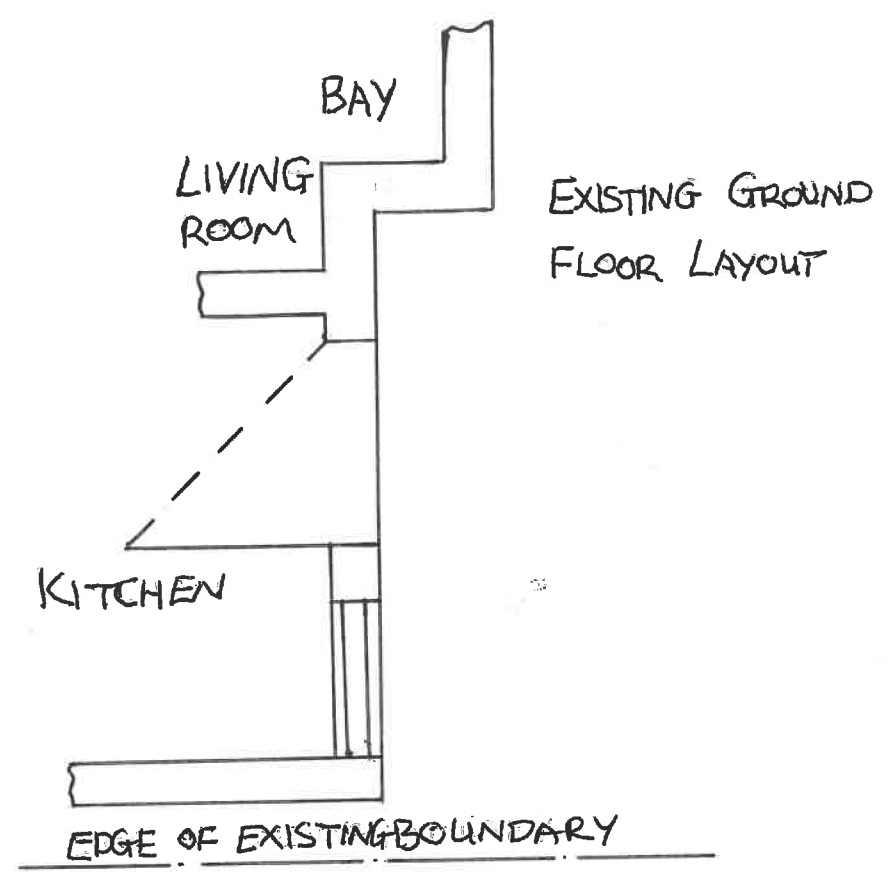

FRONT VIEW OF PROPOSED GROUND FLOOR EXTENSION.

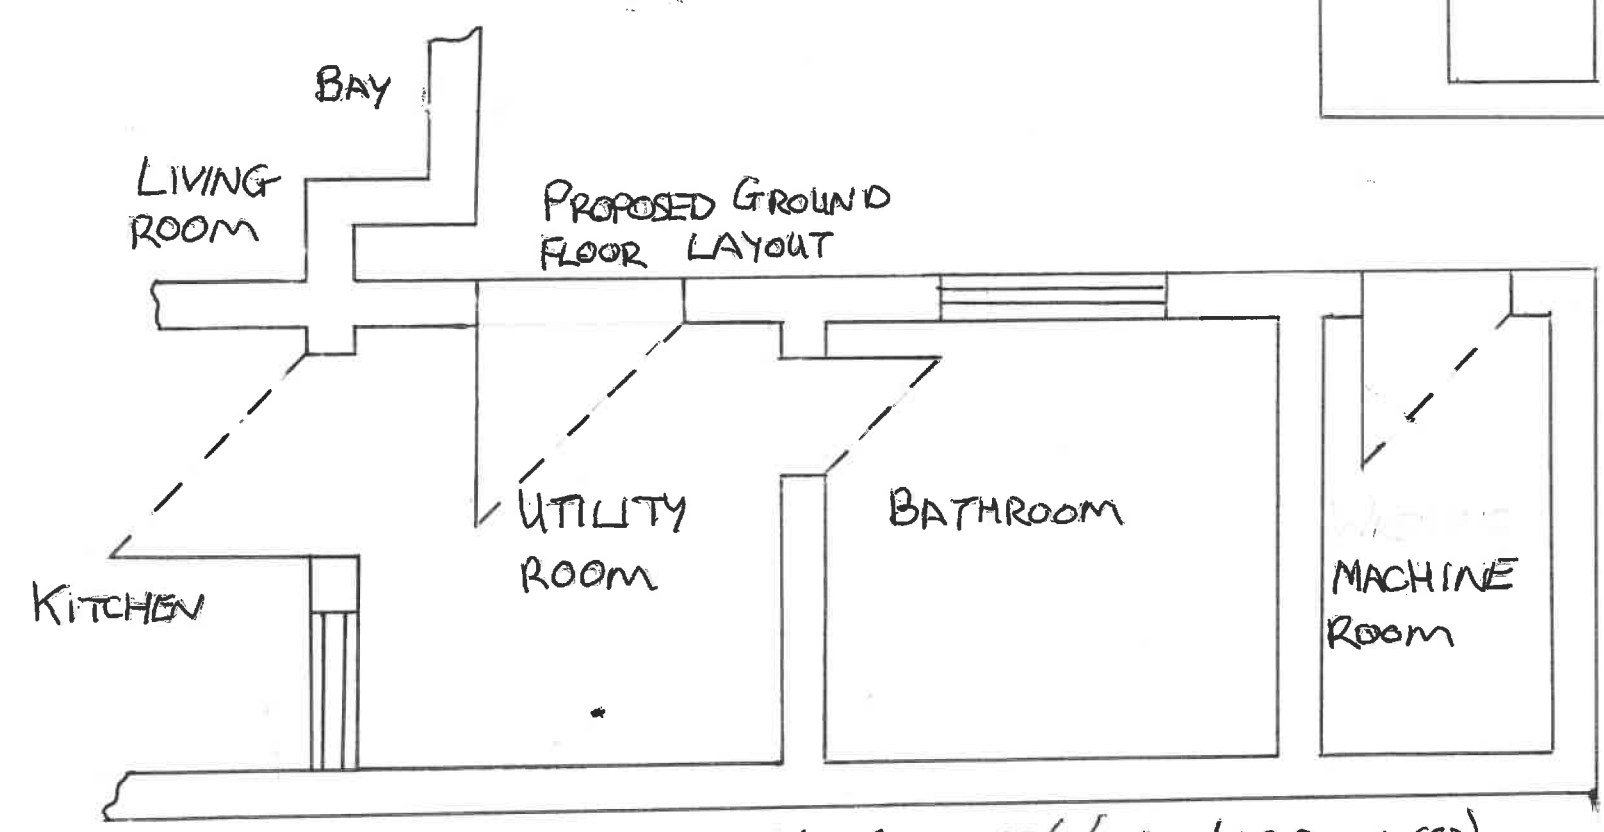

UNCHANGED BOUNDARY HBBC REF 000 64 260.70 23/2/2012 (AS PURCHASED):

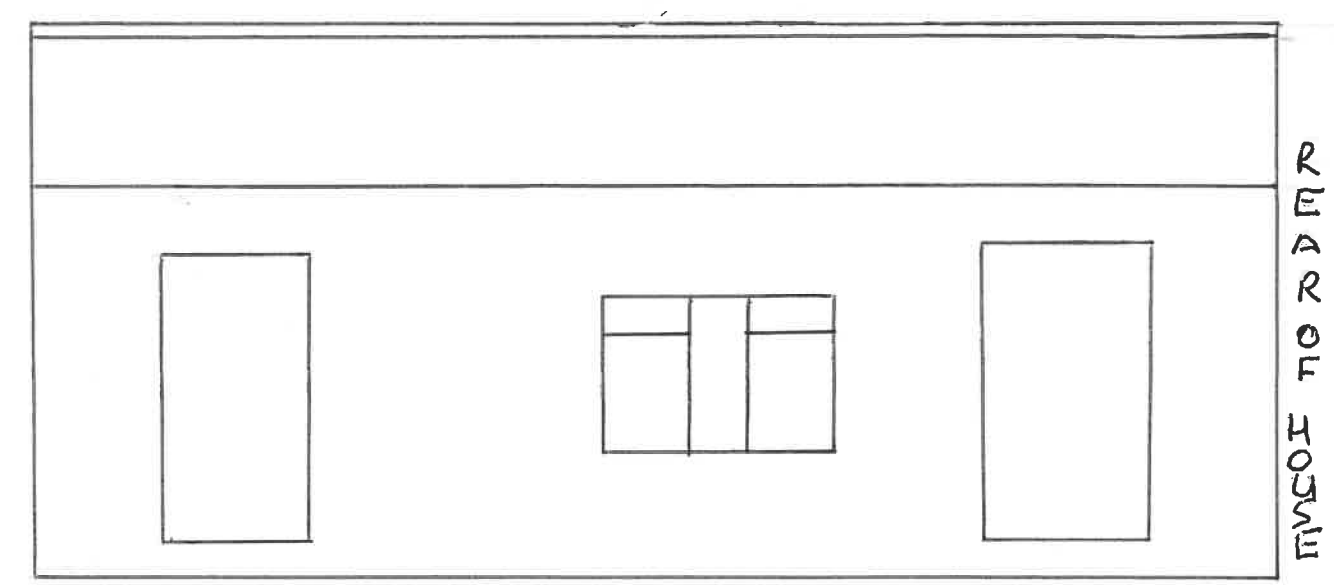

SCALE
1:50cm

HBBC REF:
23/00422/HOU
DRAWING 4
EXISTING AND PROPOSED
GROUND FLOOR LAYOUT.
FRONT VIEW OF PROPOSED
GROUND FLOOR EXTENSION.
132 STANLEY ROAD, MINCKLEY.