

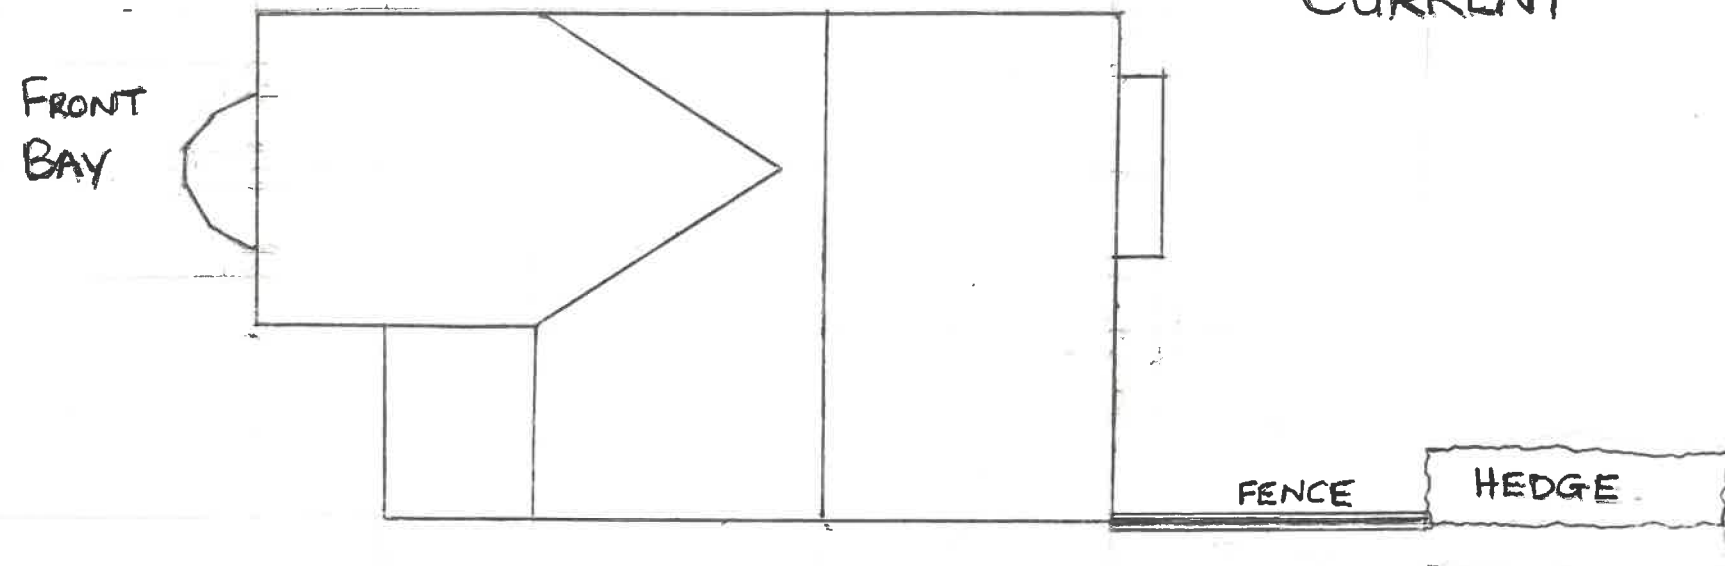



BLOCK PLAN VIEW CURRENT

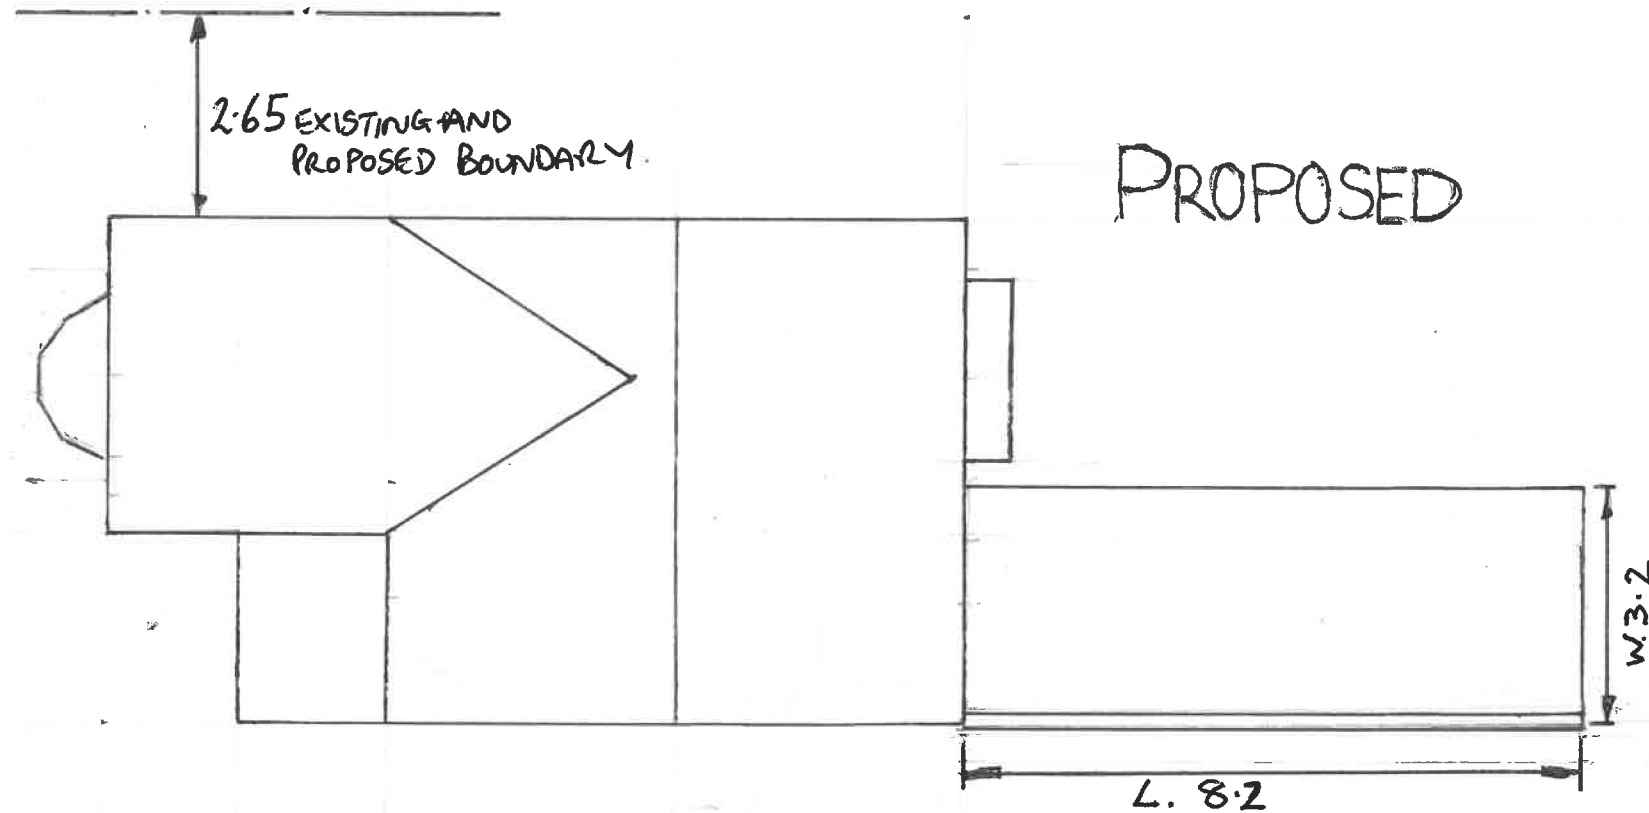

DRAWING 5
A3

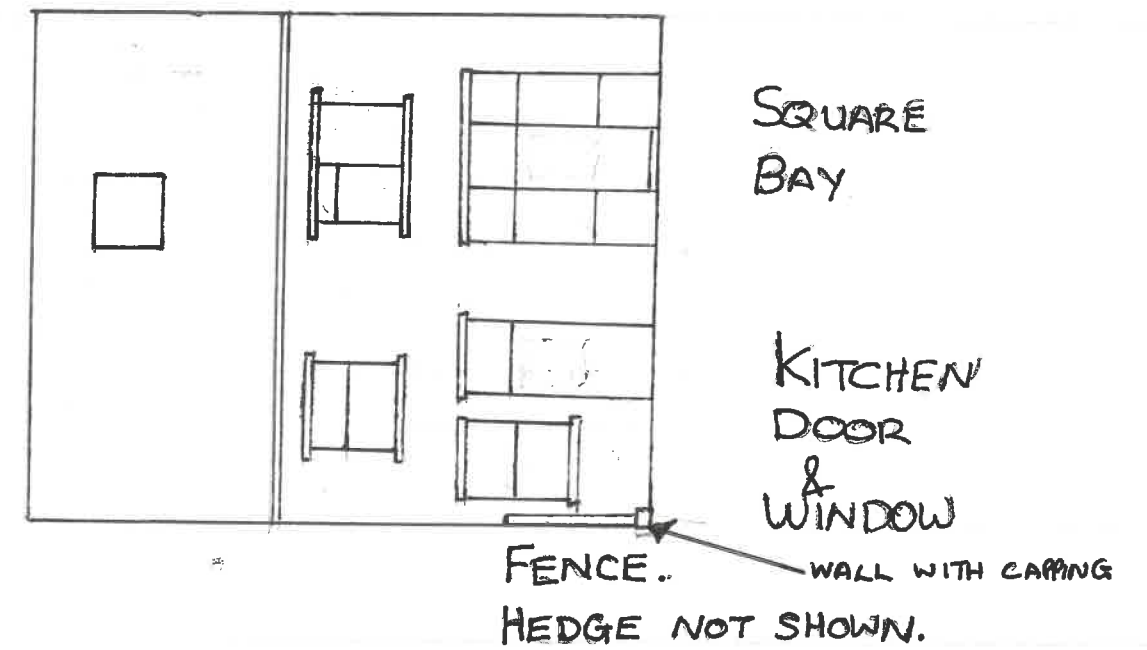

PROPOSED

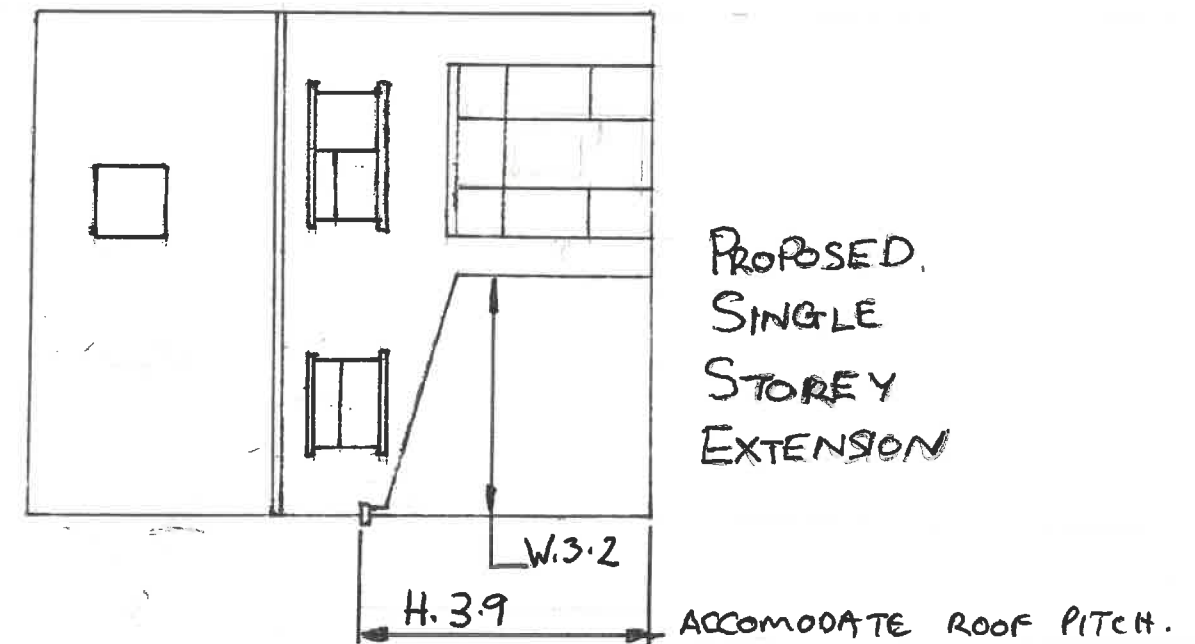

0 1 2 3 4 5m
0 1 2 3 4 5cm

SCALE 1:100

HBBC REF
23/00422/HOU
DRAWING 5
EXISTING AND PROPOSED BLOCK PLAN
132 STANLEY ROAD, HINCKLEY.