


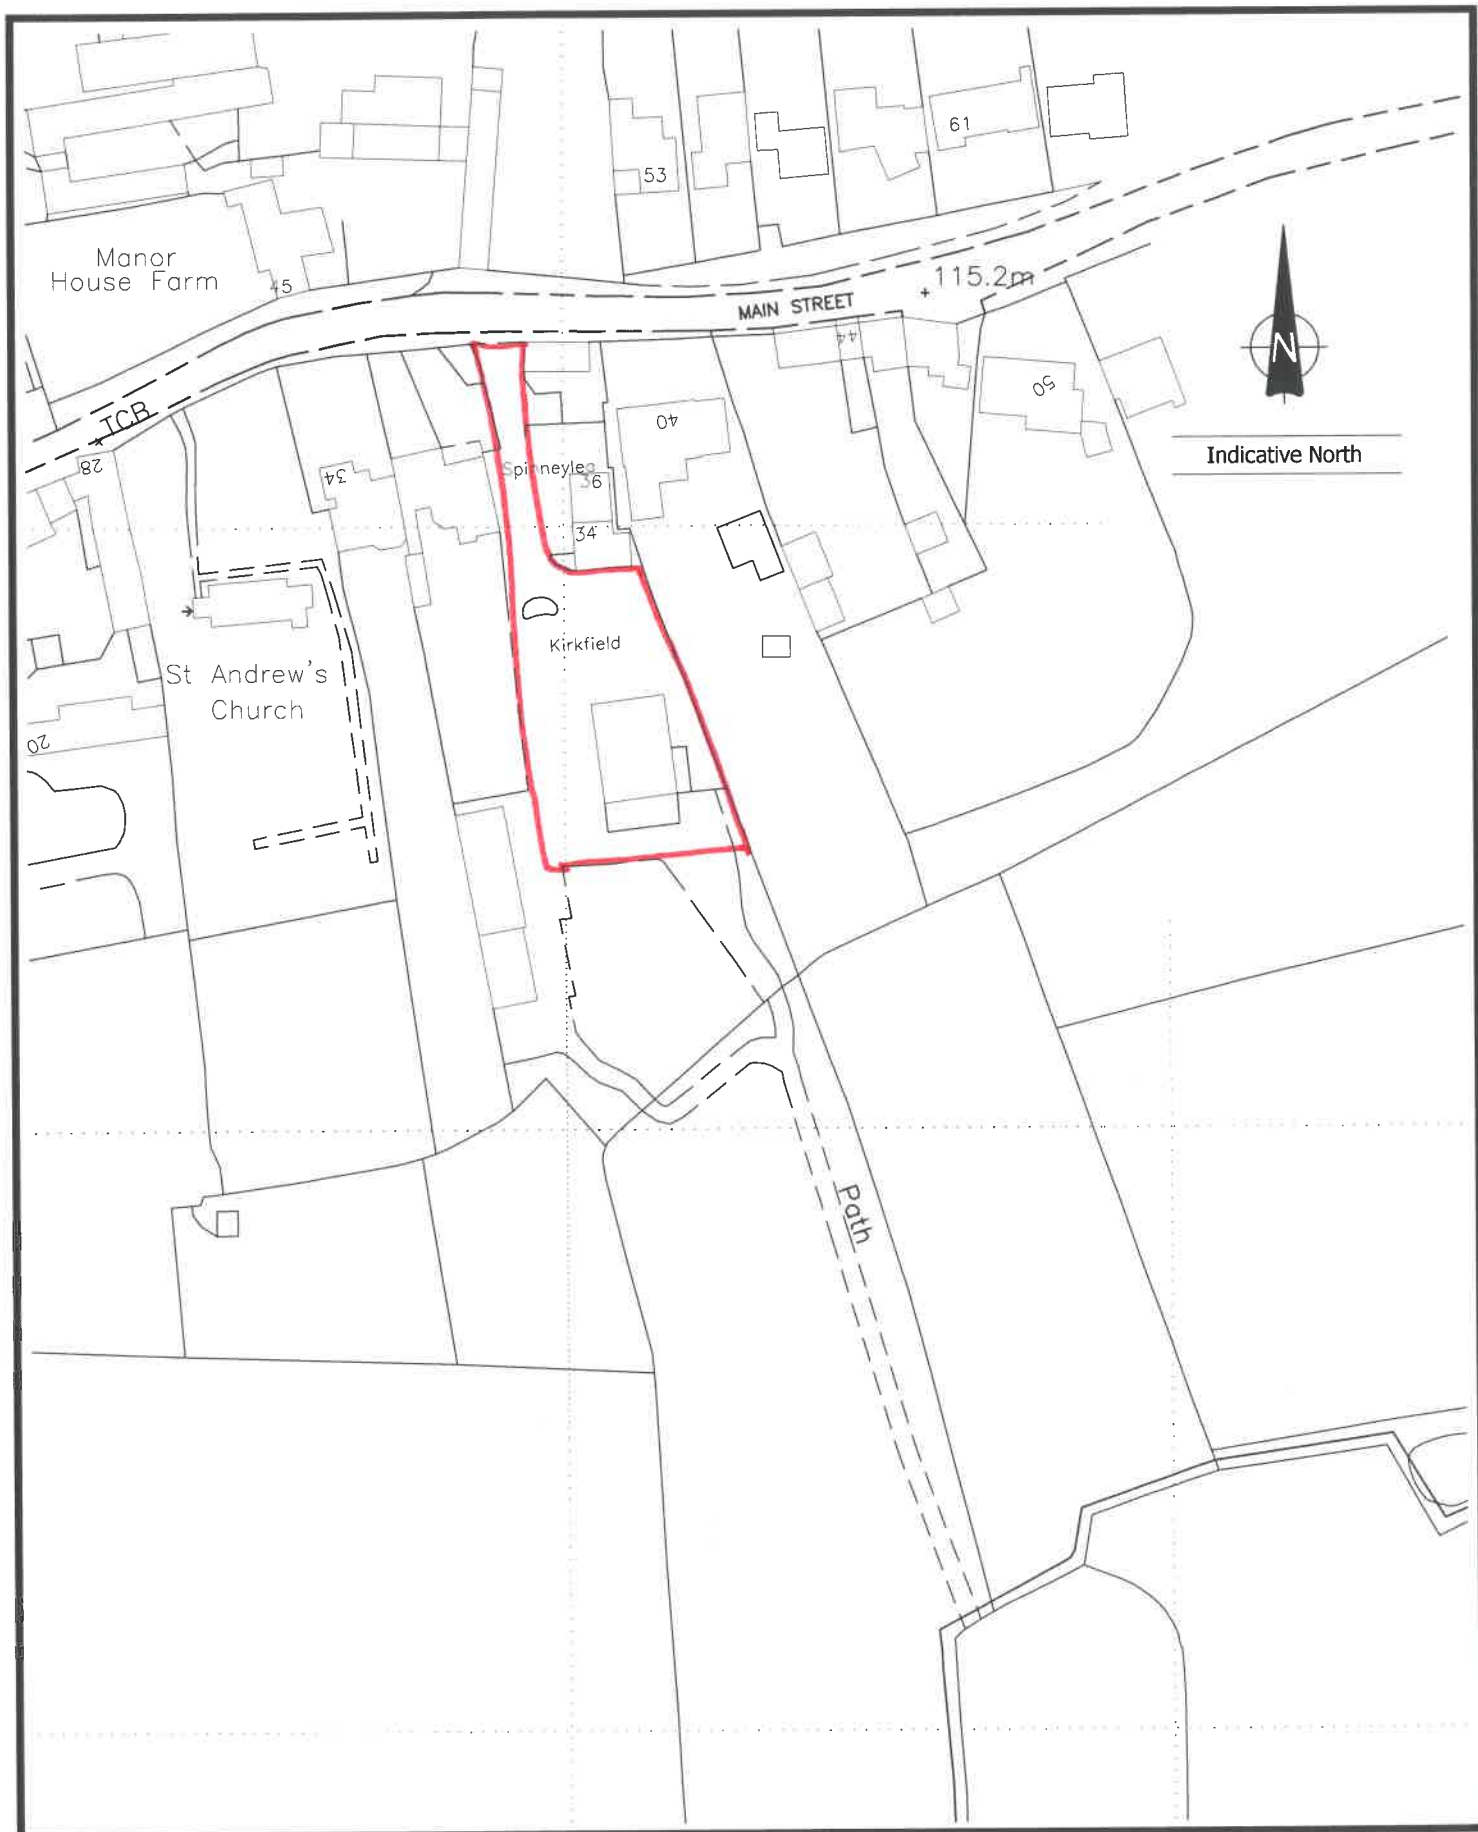

Location Plan  
Scale 1:1250

DGADL Job Ref: 21.4022

© Crown Copyright.  
All rights reserved  
Licence No. AR100022432  
Landmark Ref. LIG0816