



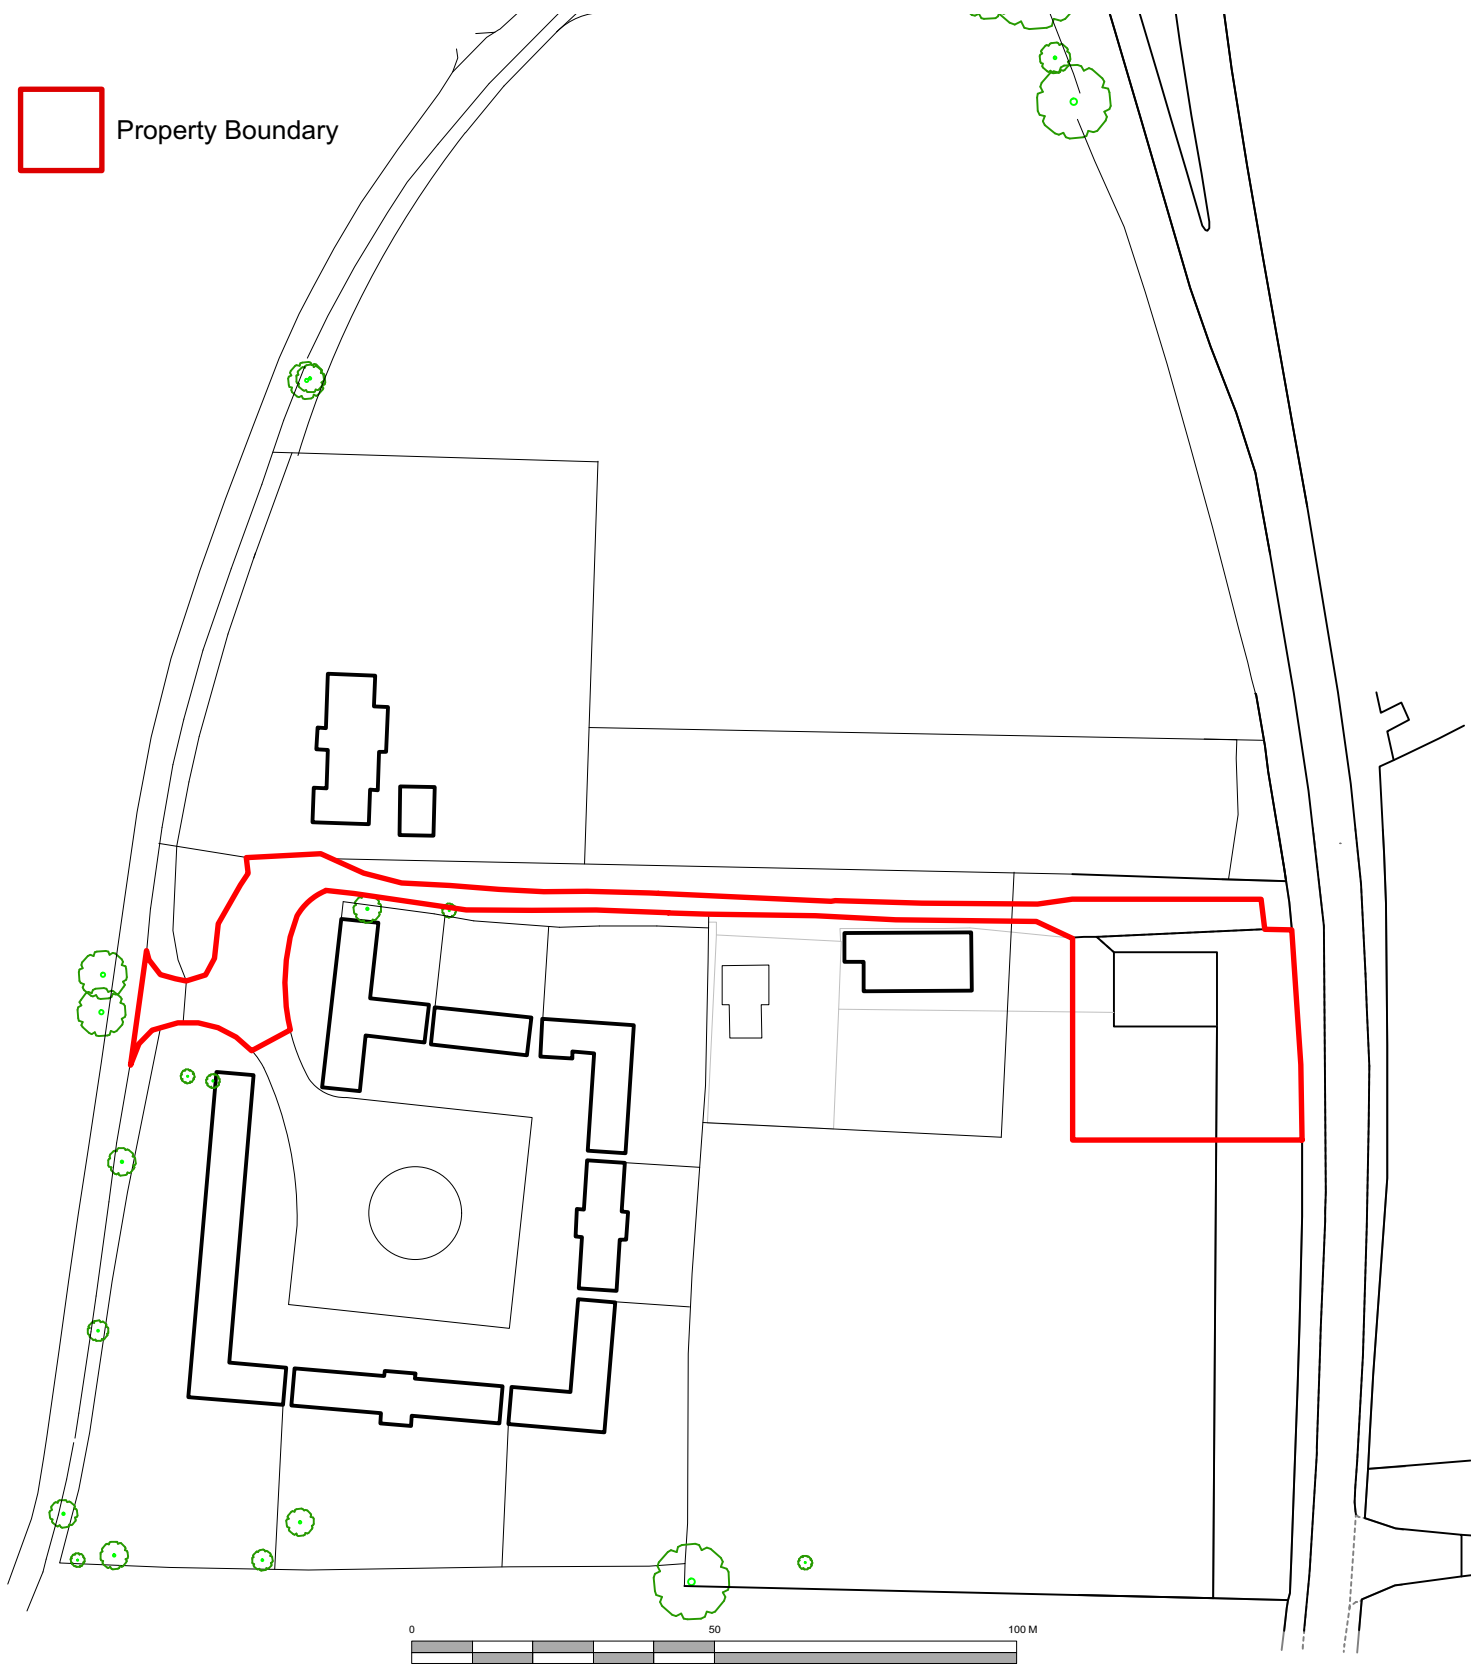

Project
Compass Barn
Client

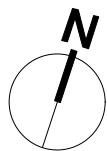

INFORMATION
Drawing Title
Site Location Plan

Date	Scale	Checked
23.06.05	1:1250@A4	AS
Project Ref.	Drawing No.	Revision
0316	A-EL-001	B