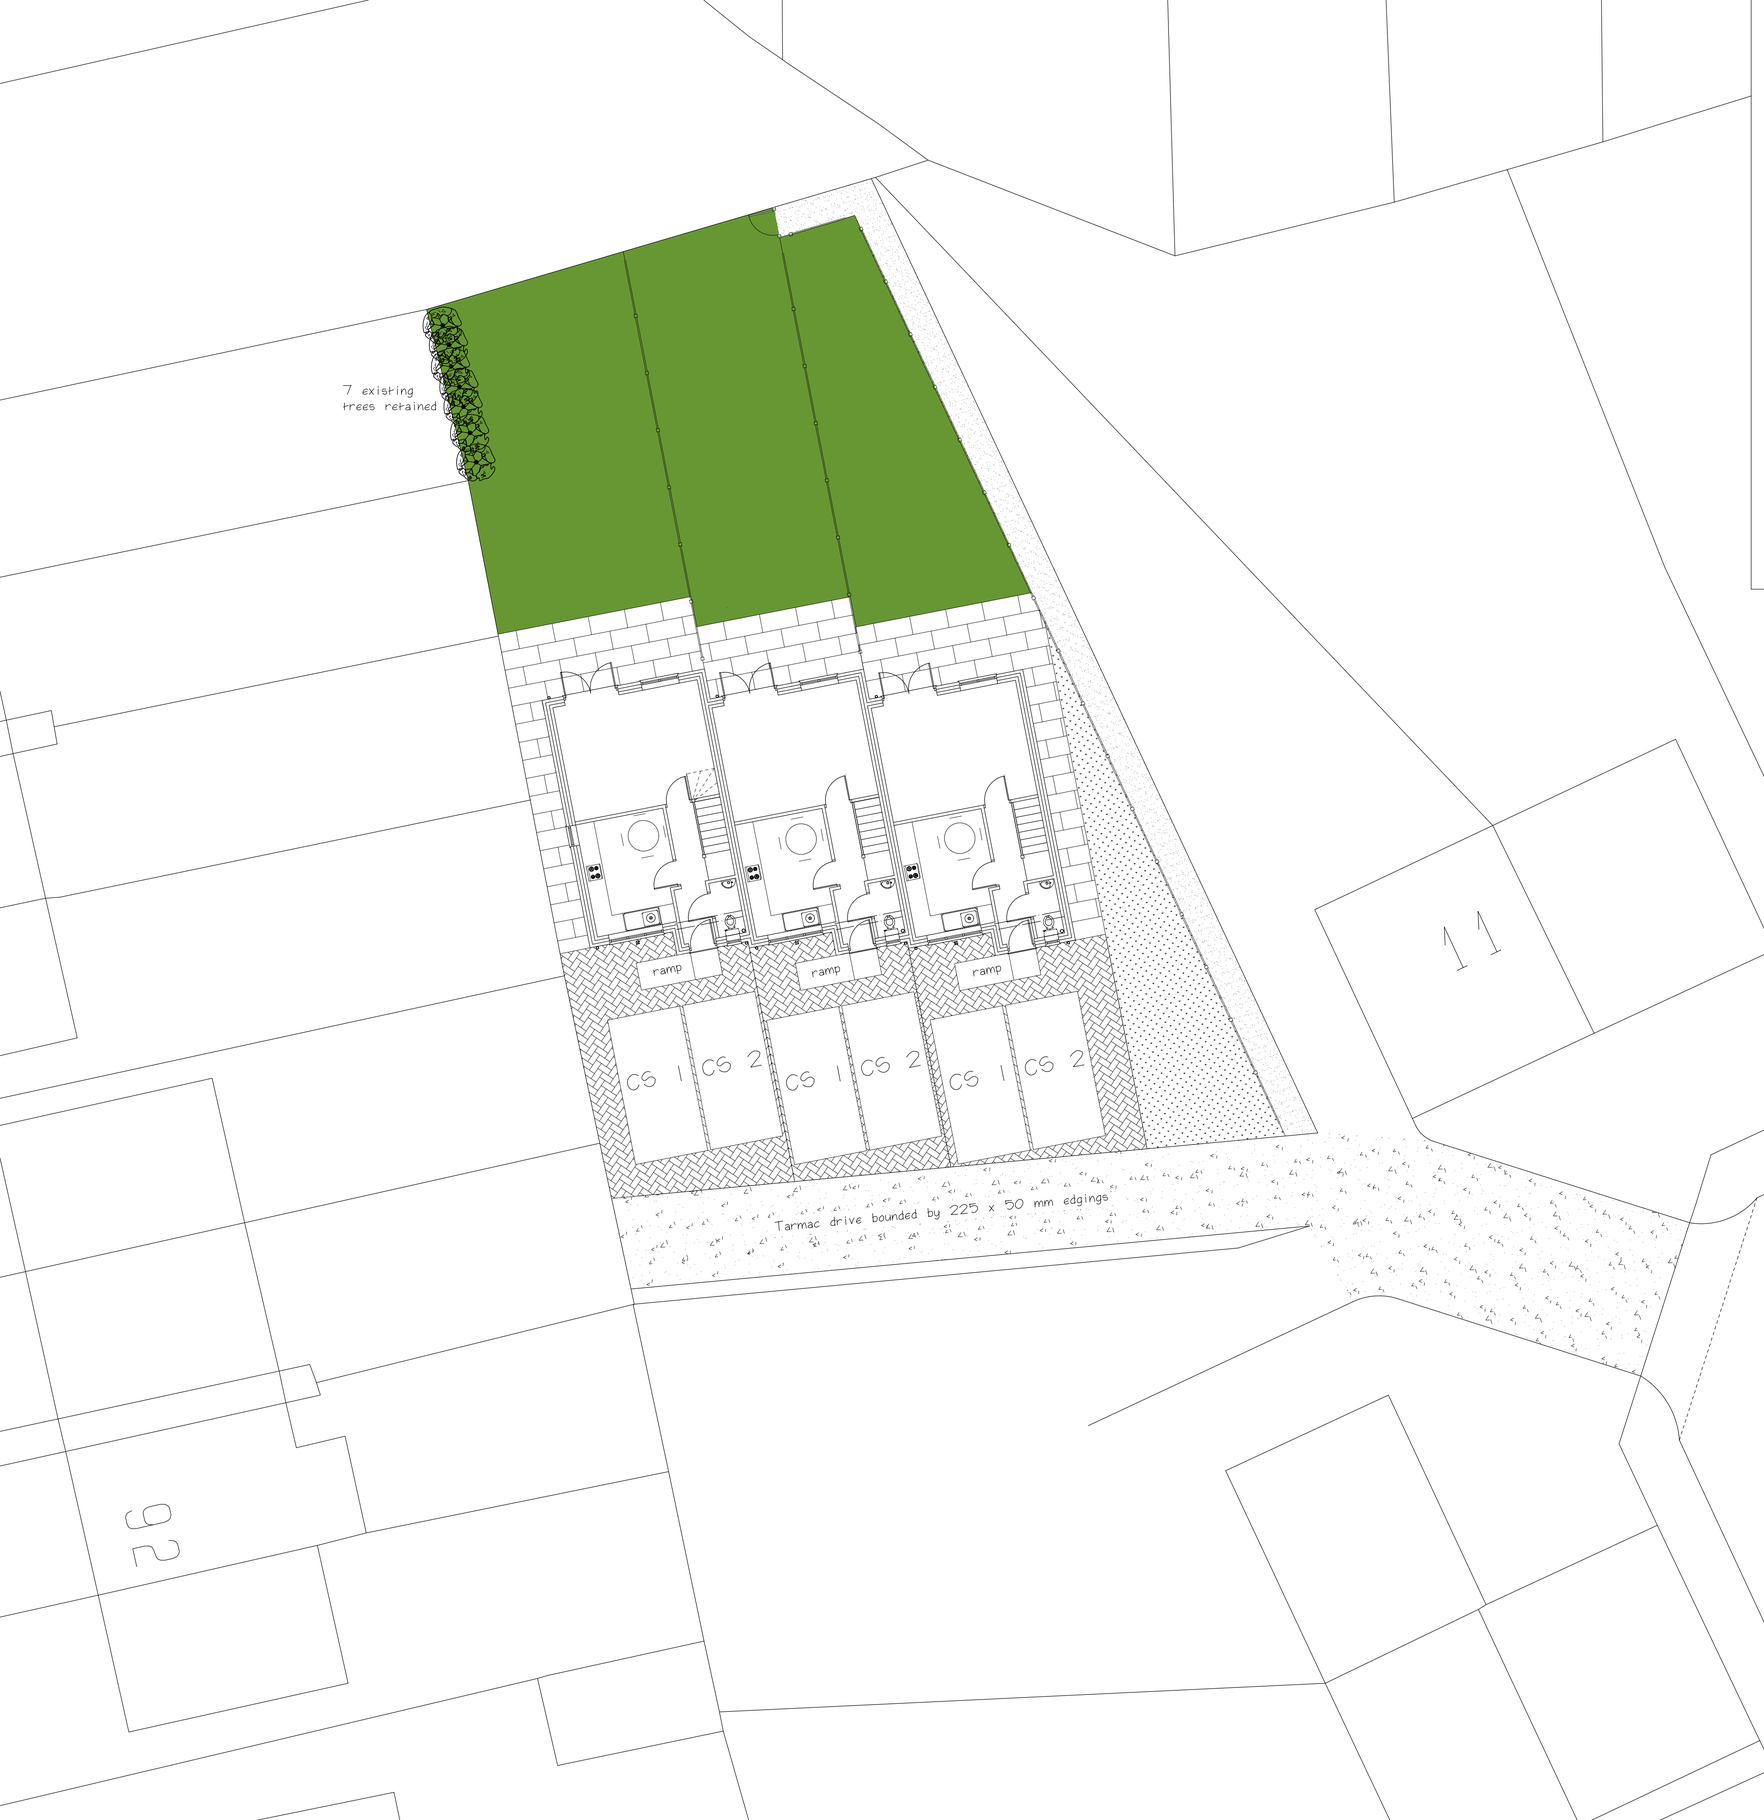


KEY

- Concrete Block Pavers To Driveways
- Tarmac To Main Access Driv Off Alexander Avenue
- Gravel Path To Rear Access For Middle House
- Area Reinstated To Grass
- No Maintenance Gravel Area
- Concrete Slab Paving To Patio Areas
- 1.8m Close Board Fencing

NOTES:
There are no planting schemes proposed for this development.

The landscape scheme shall be implemented when the development is completed and shall be maintained for a period of five years from completion

CLIENT
Apex Homes

JOB TITLE
Land To The Rear Of
11 Alexander Gardens
Hinckley
Leics
LE10 0ER

DRAWING TITLE
3 New Dwellings

Landscape Scheme

SCALE	DATE	DRAWN BY
1:100	Feb 2012	A Moore

DRG NO
1177 - LS