
POST AND RAIL FENCING —

A — B — EXISTING HEDGE. RETAINED.

C - D — MATURE TREES & HEIGHT (APPROX)
OAK. ASH. LIME. 3m CENTRES.

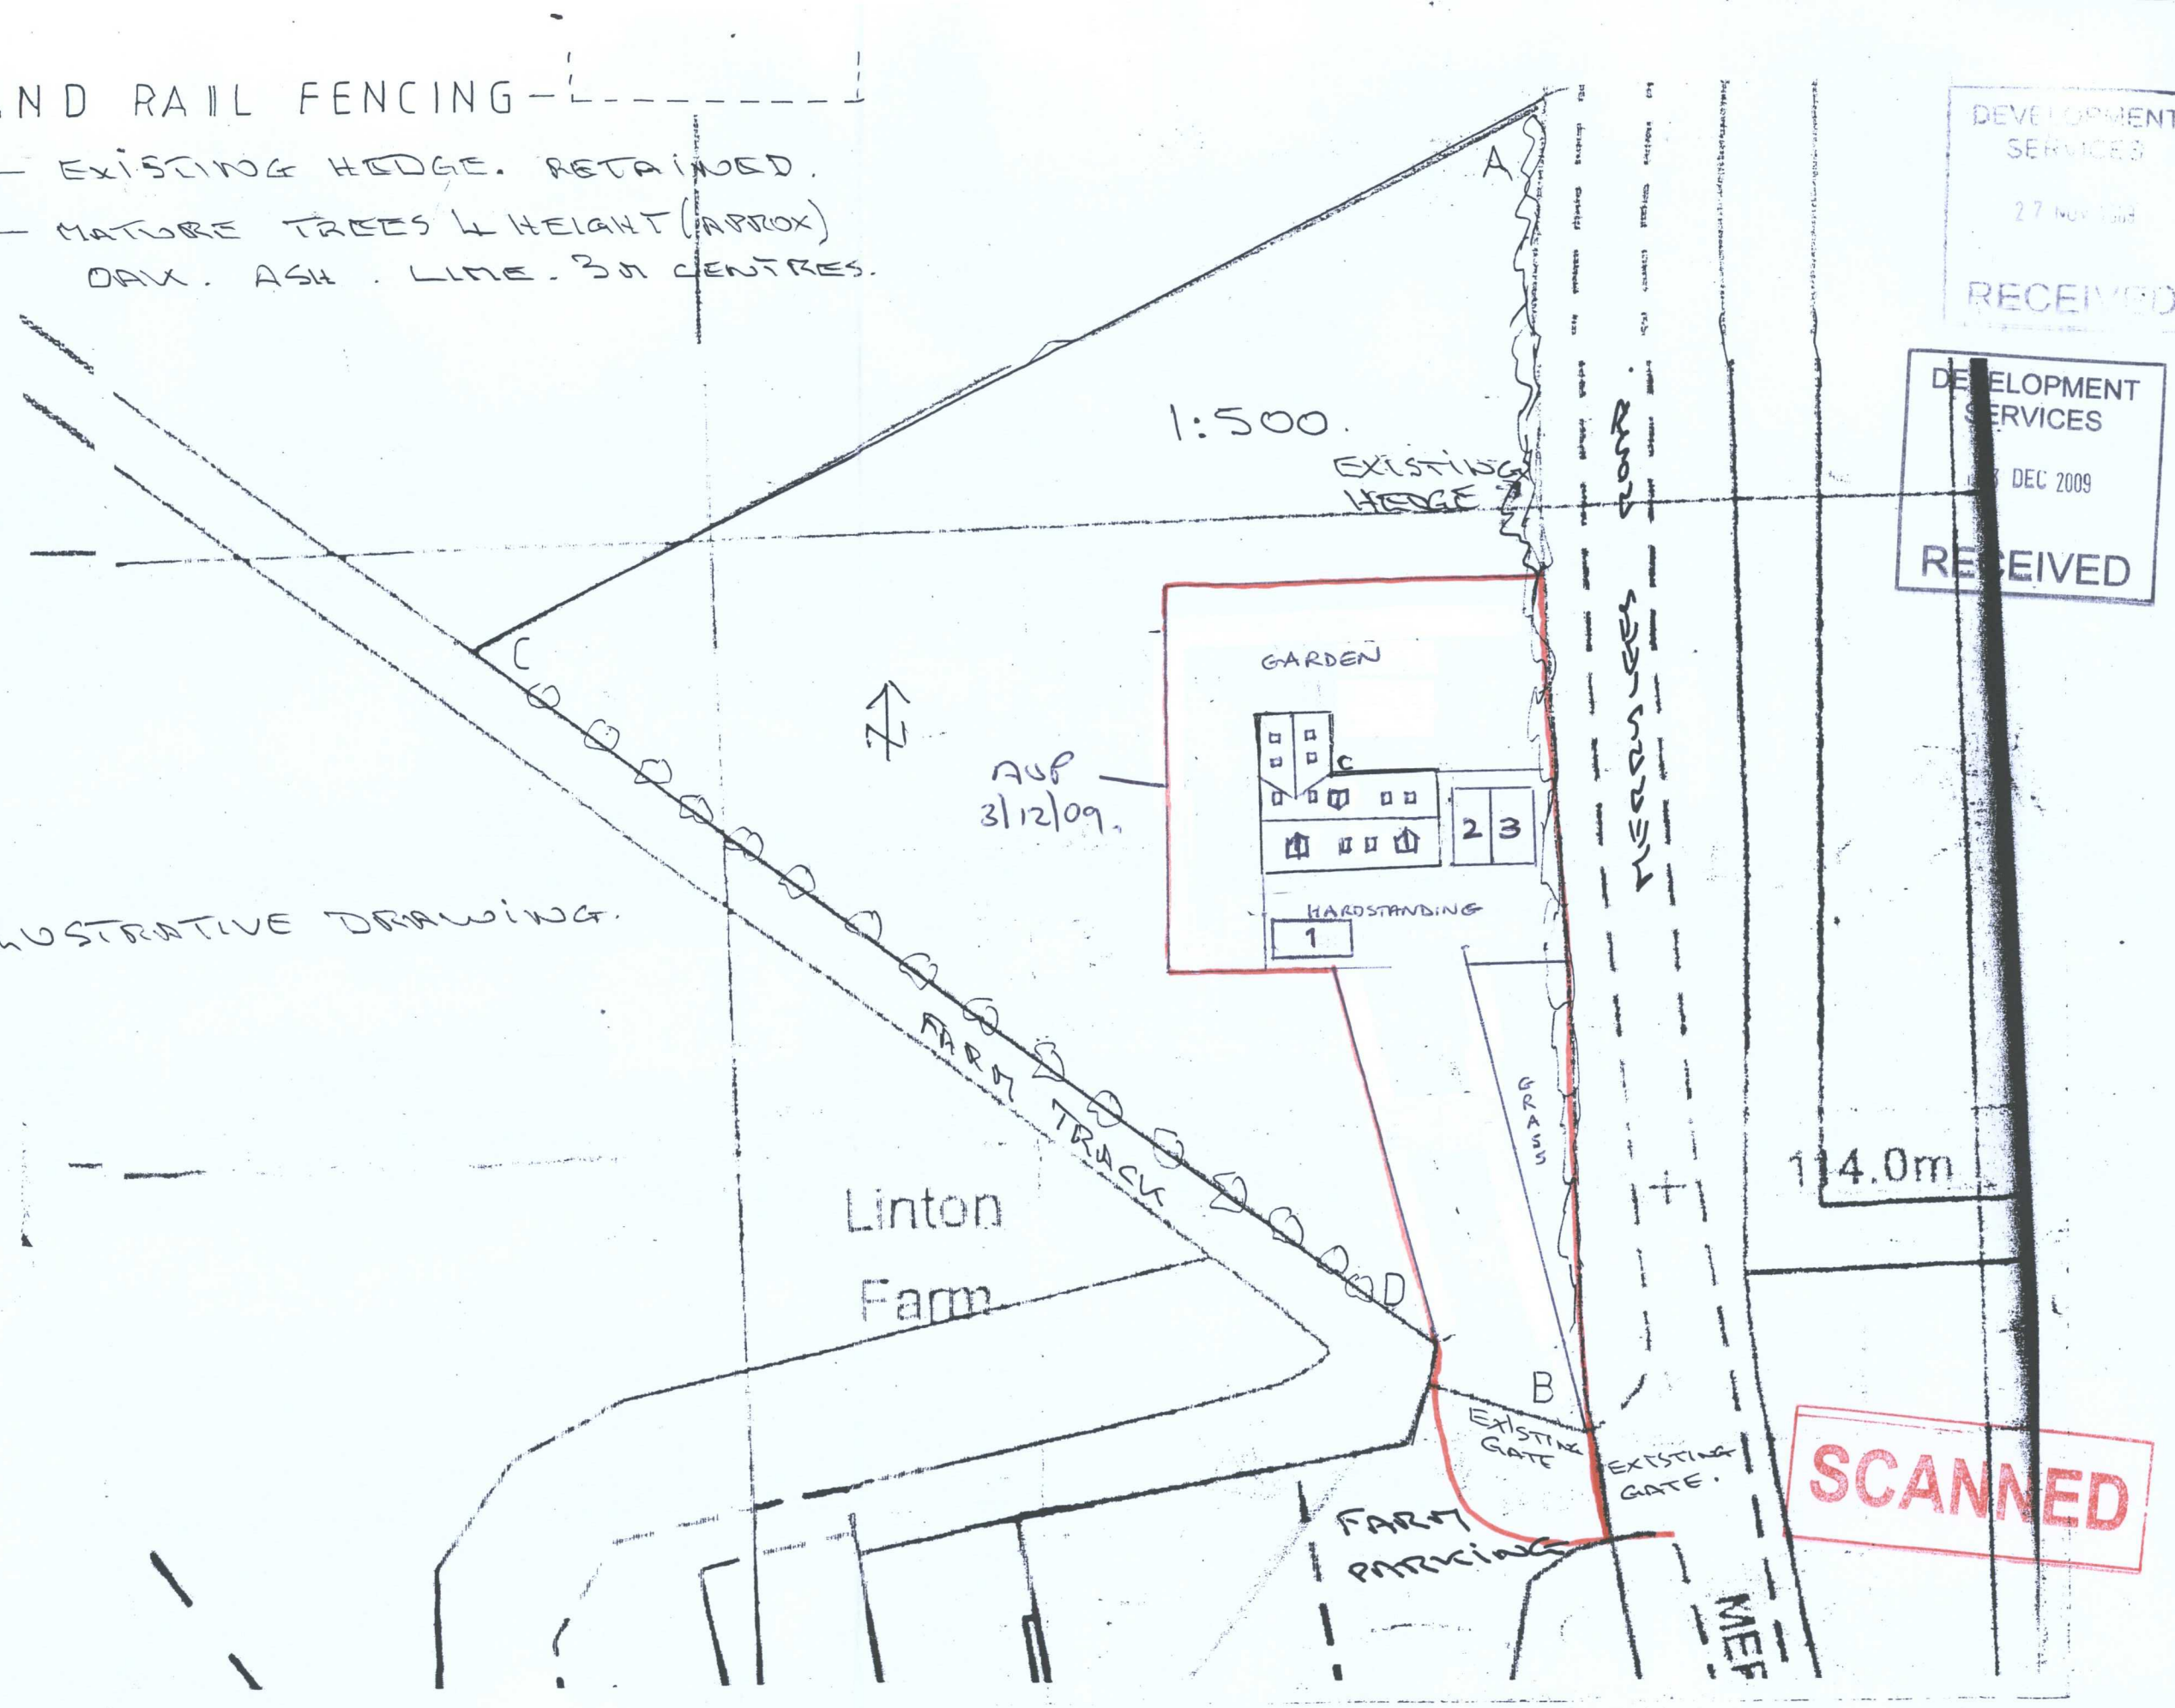

DEVELOPMENT SERVICES
27 NOV 2009
RECEIVED
DEVELOPMENT SERVICES
DEC 2009
RECEIVED
SCANNED

ILLUSTRATIVE DRAWING.

REF - LINTON FARM,
MERRYLEES RD., THORNTON, LEEDS

1:500 BLOCK PLAN.

P = PARKING. 3 CARS.
C = CYCLE STOREAGE.

REF - 1511/11/09.
REV: A.