

PROPOSED RE DEVELOPMENT OF
MARKFIELD MEMORIAL AND MINERS
WELFARE INSTITUTE
128 MAIN STREET
MARKFIELD
LEICS LE67 9UX

For Leicestershire Coal Industry Welfare Trust


Plan No. 0409/09/4456/p
Scale: 1 – 100 and 1 – 50

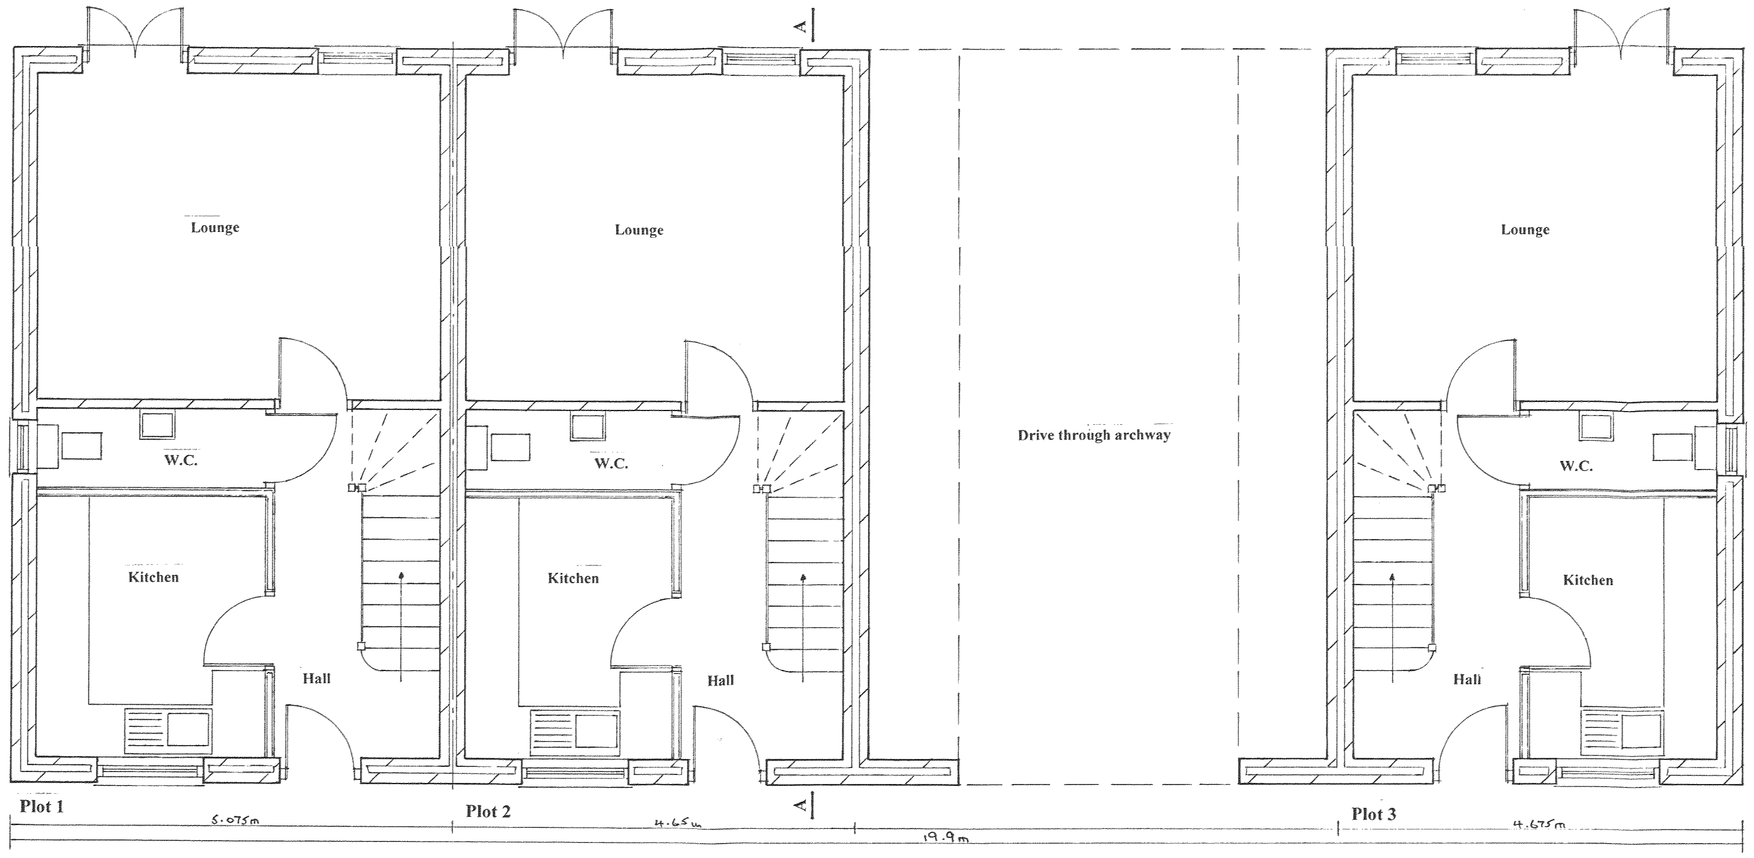

Ground Floor Plans

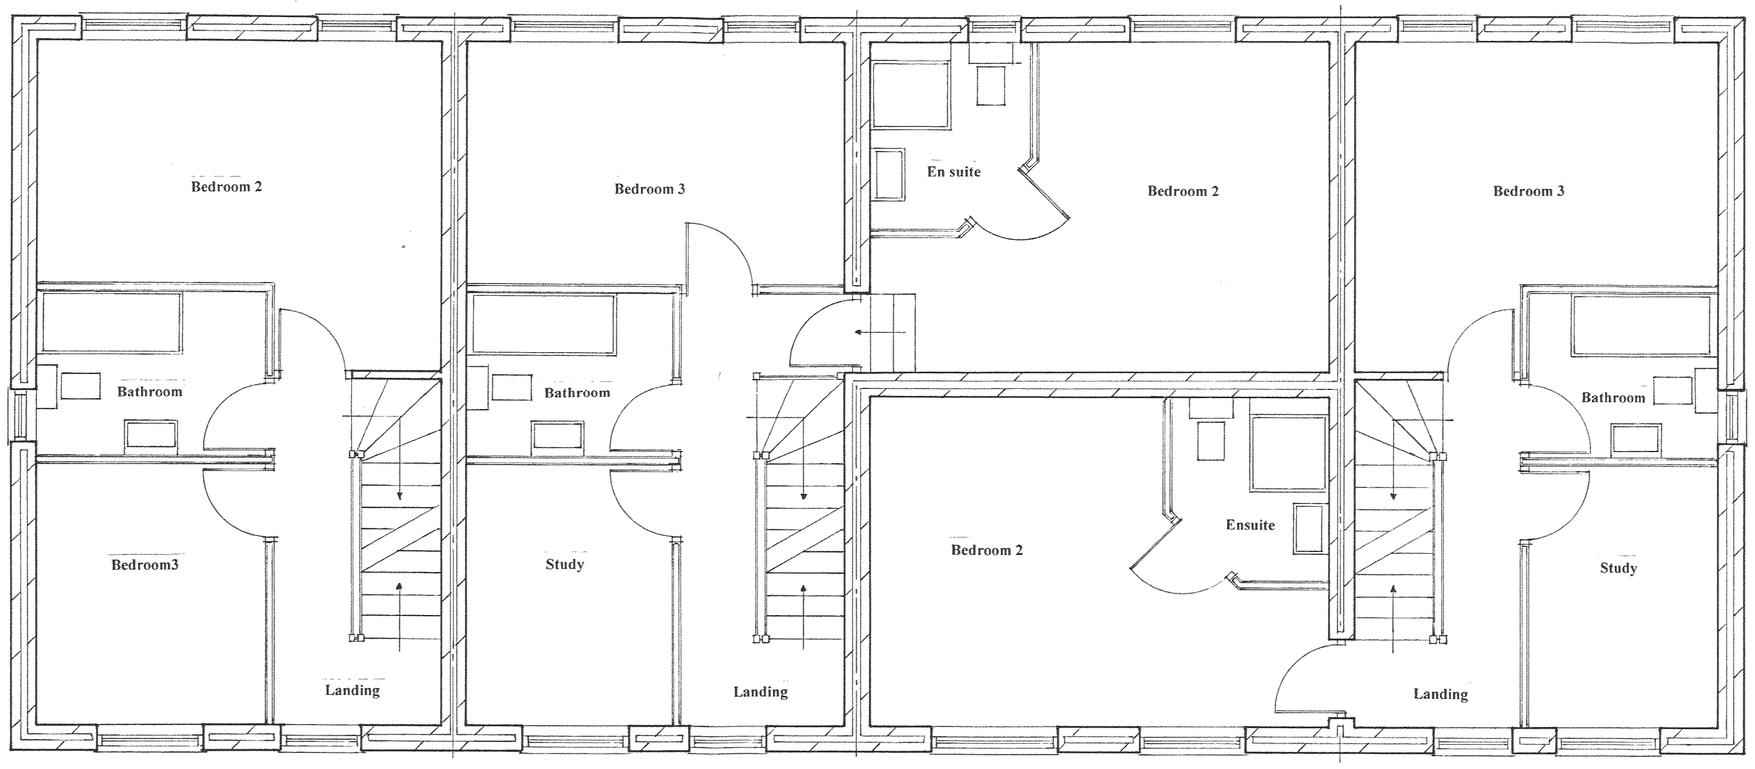

First Floor Plans

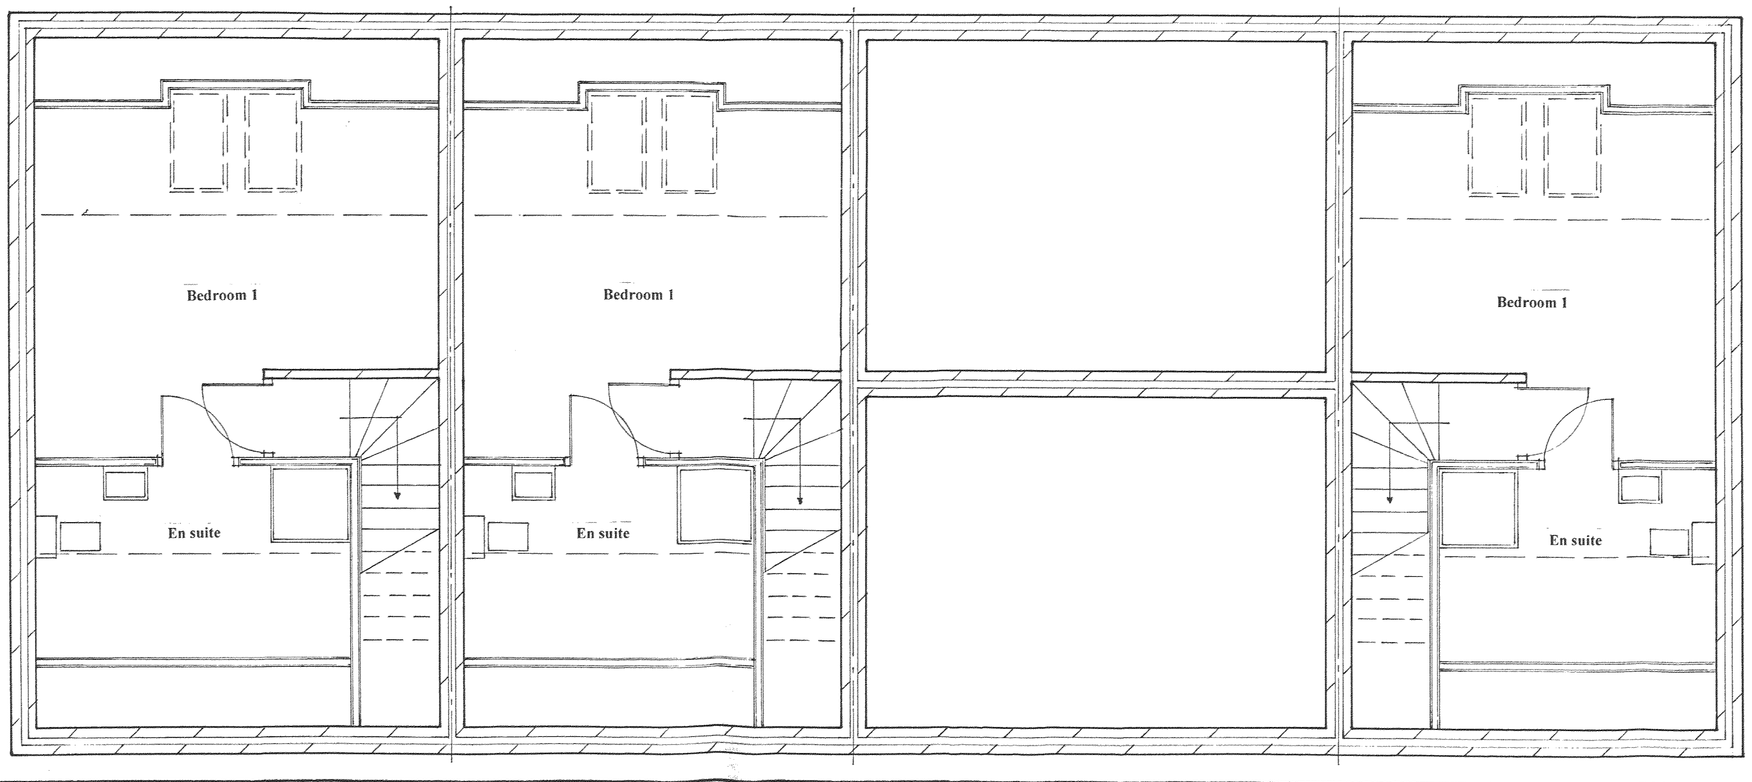


Second Floor Plans




Front Elevations




Rear Elevations

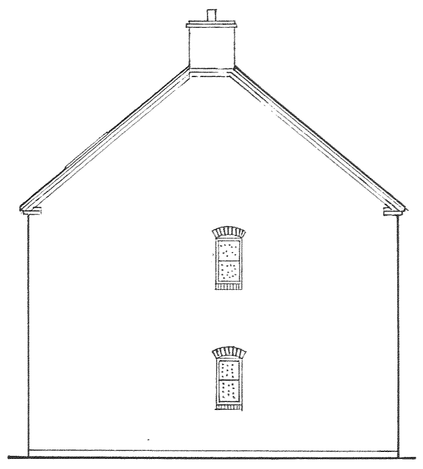

Side Elevation (to 132 Main Street)

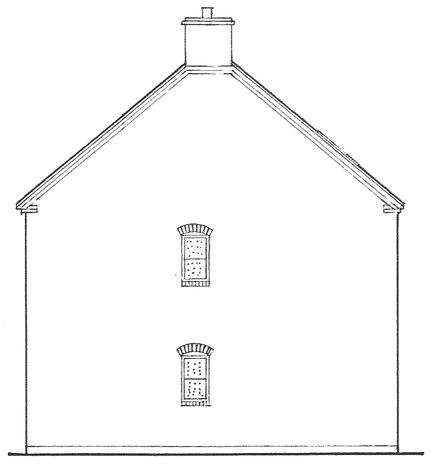

Side Elevation (to 118 Main Street)

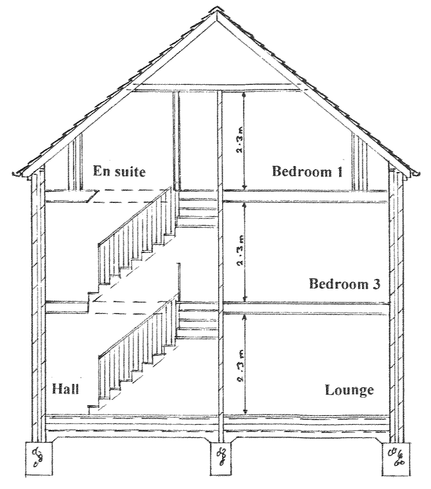

Section A – A

Plans prepared by David Raybould & Associates Ltd
Newton Fallowell, Bretby Villa, Midland Road,
Swadlincote, Derbys. DE11 0AJ
Tel: 01283 817922 Fax: 01283 550467