

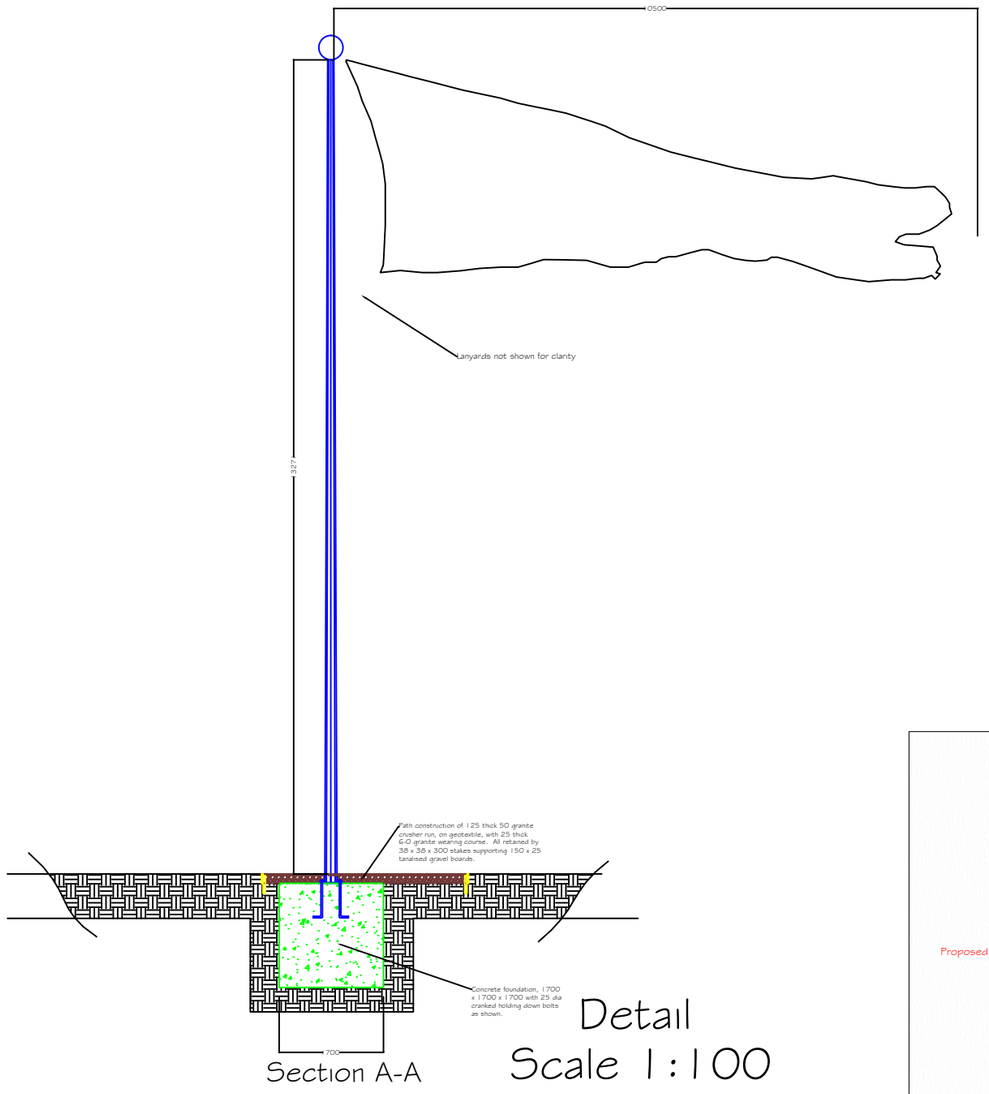



Section A-A

Detail
Scale 1:100

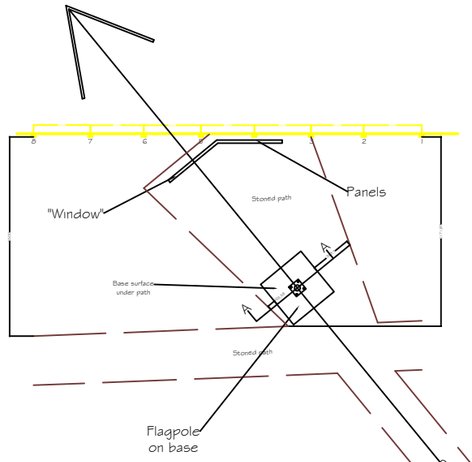


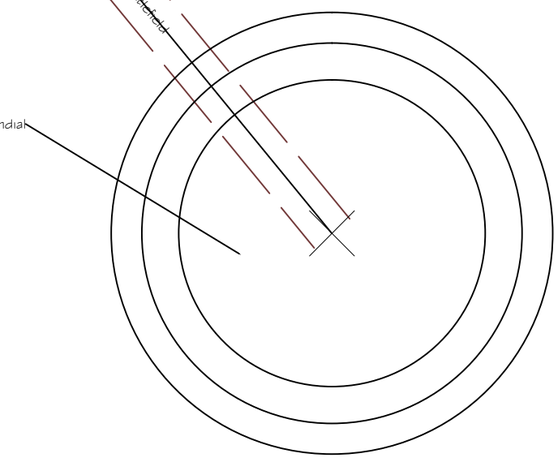

Site Plan
Scale 1:200

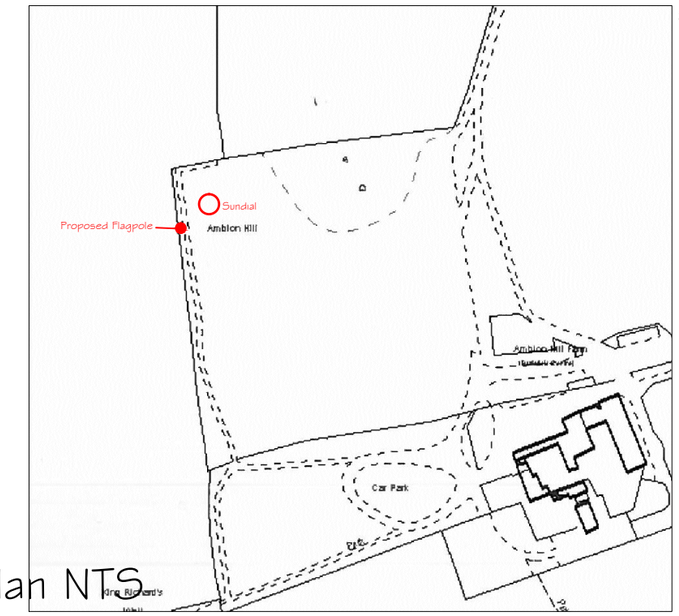

Location Plan NTS

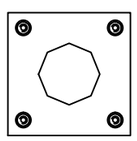

Base Plate
1:20

Leicestershire County Council

Bosworth Battlefield Heritage Centre	
Proposed relocation of Richard III's Battle Standard	

scale	drawn	checked	
1:200	1:200		A3
job no.	date	drawing no.	rev.
	4 Nov 10	Draft v1	

COUNTY HALL • GLENFIELD • LEICESTER • LE3 8RE
Corporate Resources Dept • Tel(0116) 3056917 • Fax 3056962