
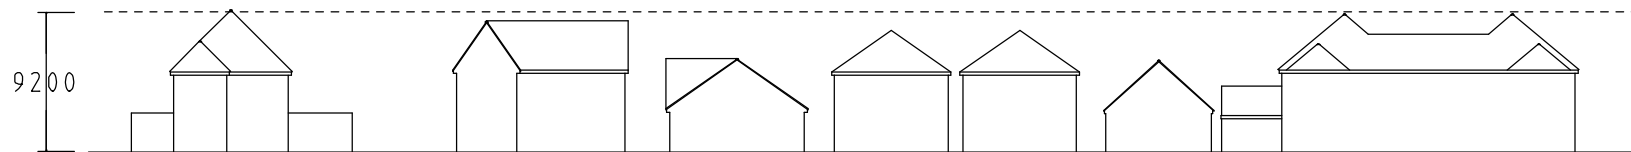


Drawing To Show The Relative Roof Heights Of Existing Houses On Shakespeare Drive To Two Proposed Dwellings Replacing Existing Bungalow No6

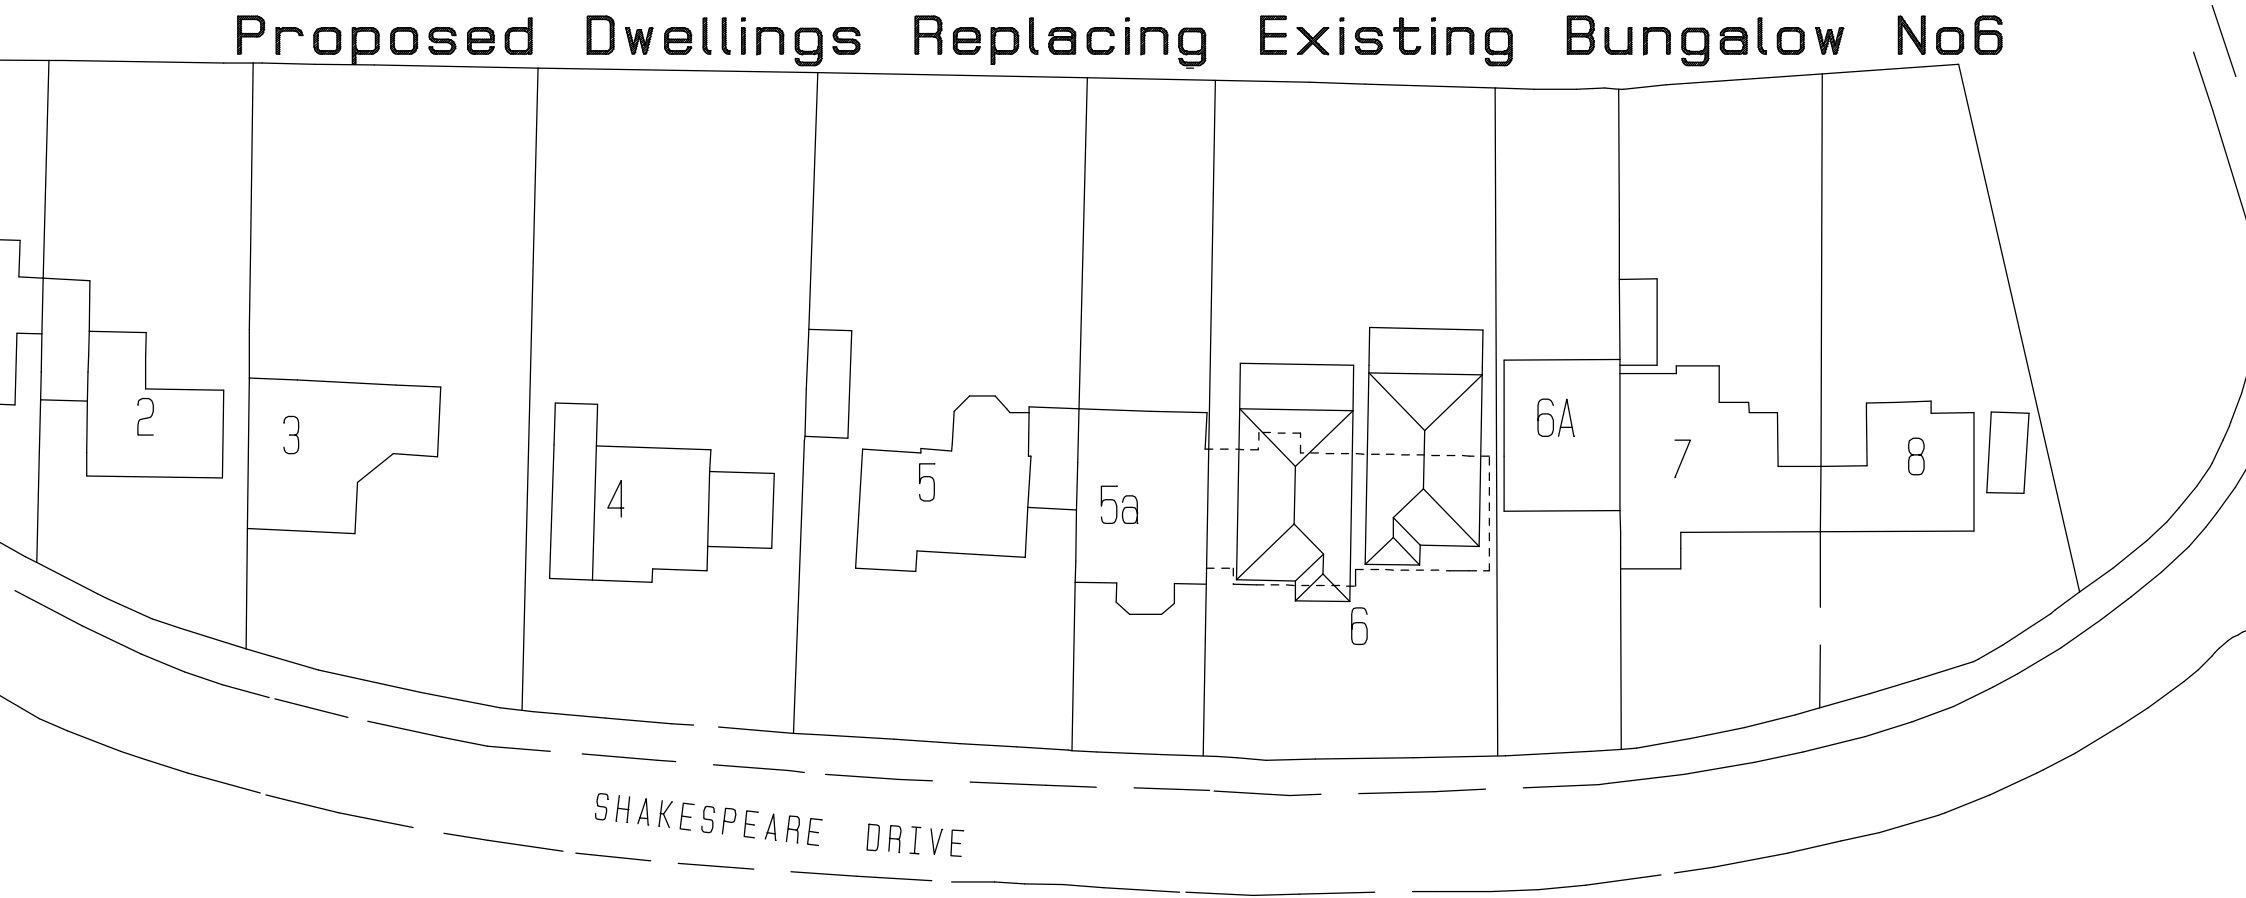

House Number

4 5 5A Proposed 6A 7 8

Scale, 1:500
Sheet, A4



Drawing No 1609 Sheet 3