


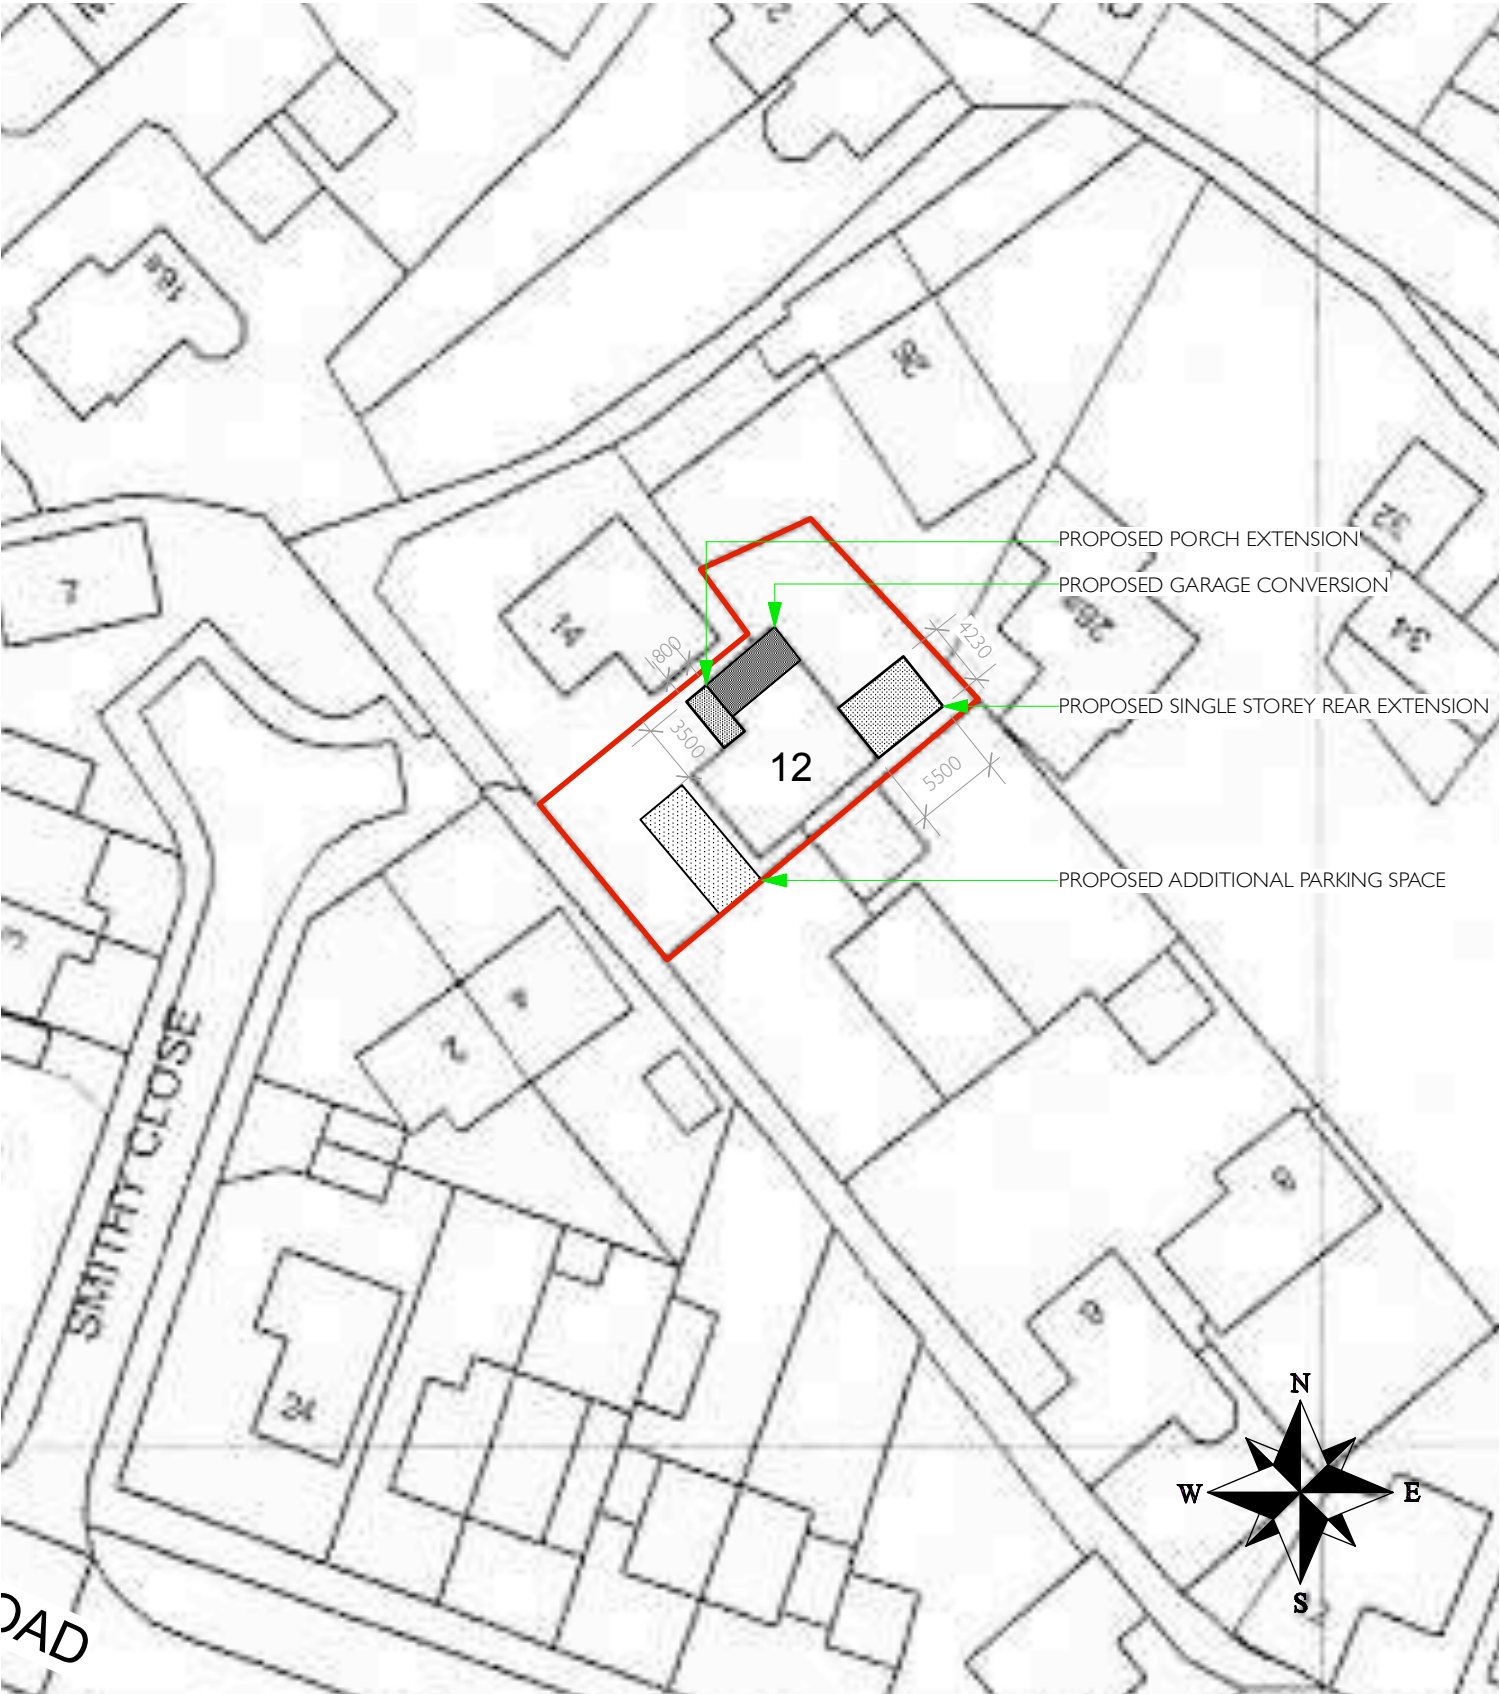

DRAWING TITLE	BLOCK PLAN			PETER THOMPSON ARCHITECTURAL SERVICES	
PROJECT TITLE	PROPOSED SINGLE STOREY REAR EXTENSION, PORCH EXTENSION, GARAGE CONVERSION & ADDITIONAL PARKING SPACE 12 SMITHY CLOSE, BARLESTONE, LEICS. CV13 0HG				
SCALE	1:500 @ A4	DATE	16.05.2023	T 01455 284921 E MAIL@PETERTHOMPSONADT.CO.UK W PETERTHOMPSONADT.CO.UK A PROVIDENCE HOUSE 49 LEICESTER RD BROUGHTON ASTLEY LEICESTERSHIRE LE9 6QE 0m10m20m30m40m	