


	REVISIONS:	DATE:	DRAWN BY:	CHECKED
A	Brick quoins added to right hand side of extension rear view and quoin coursing corrected to match existing. Window added to extension east elevation.	14.05.10	JC	

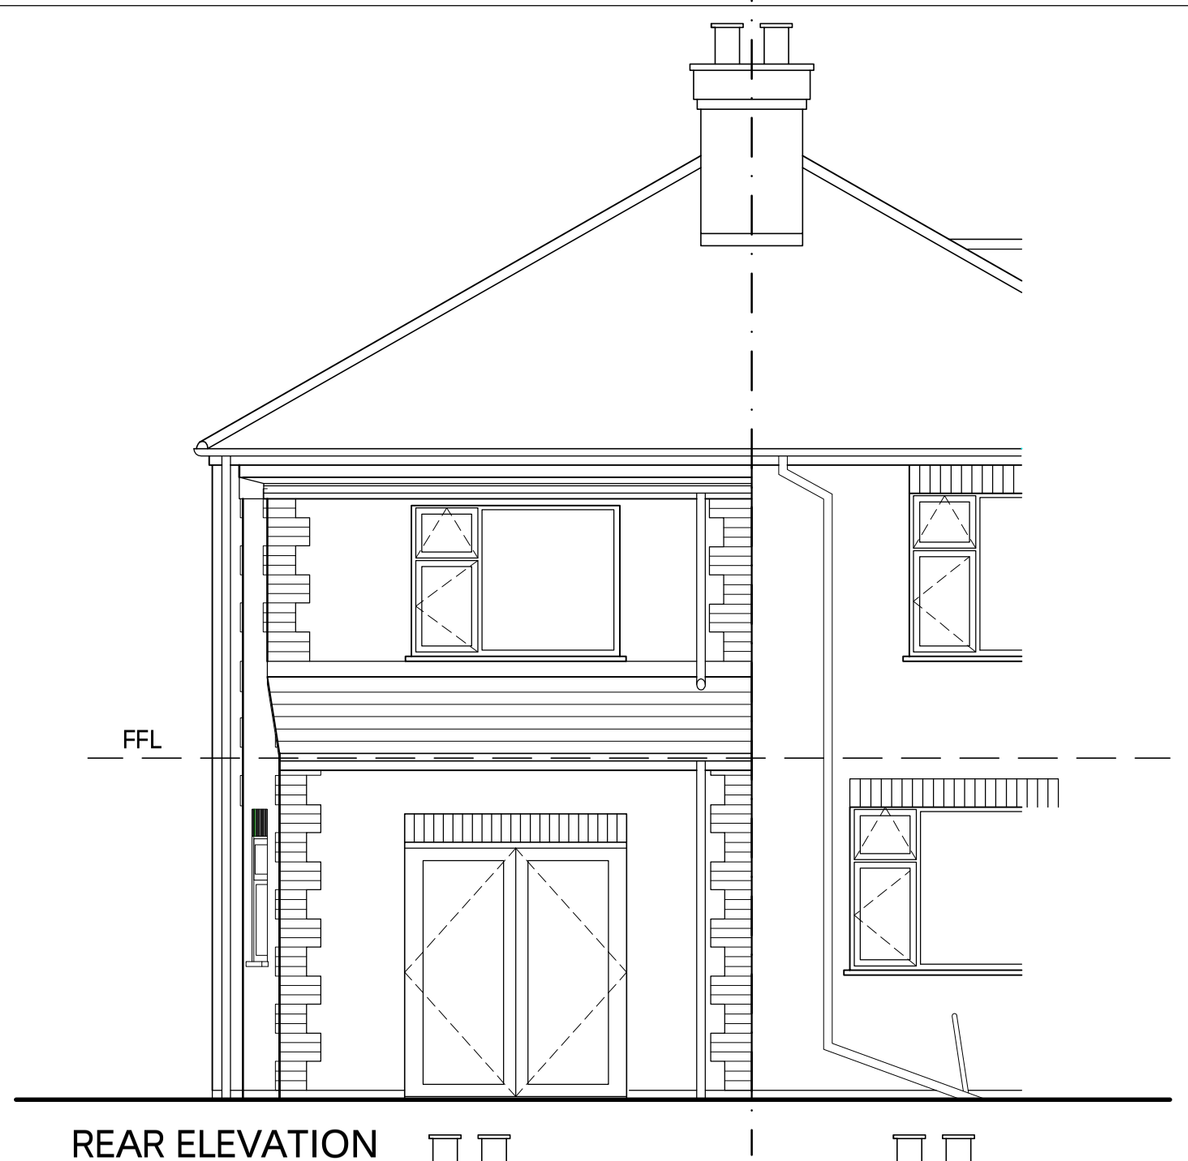


REAR ELEVATION
AS PROPOSED

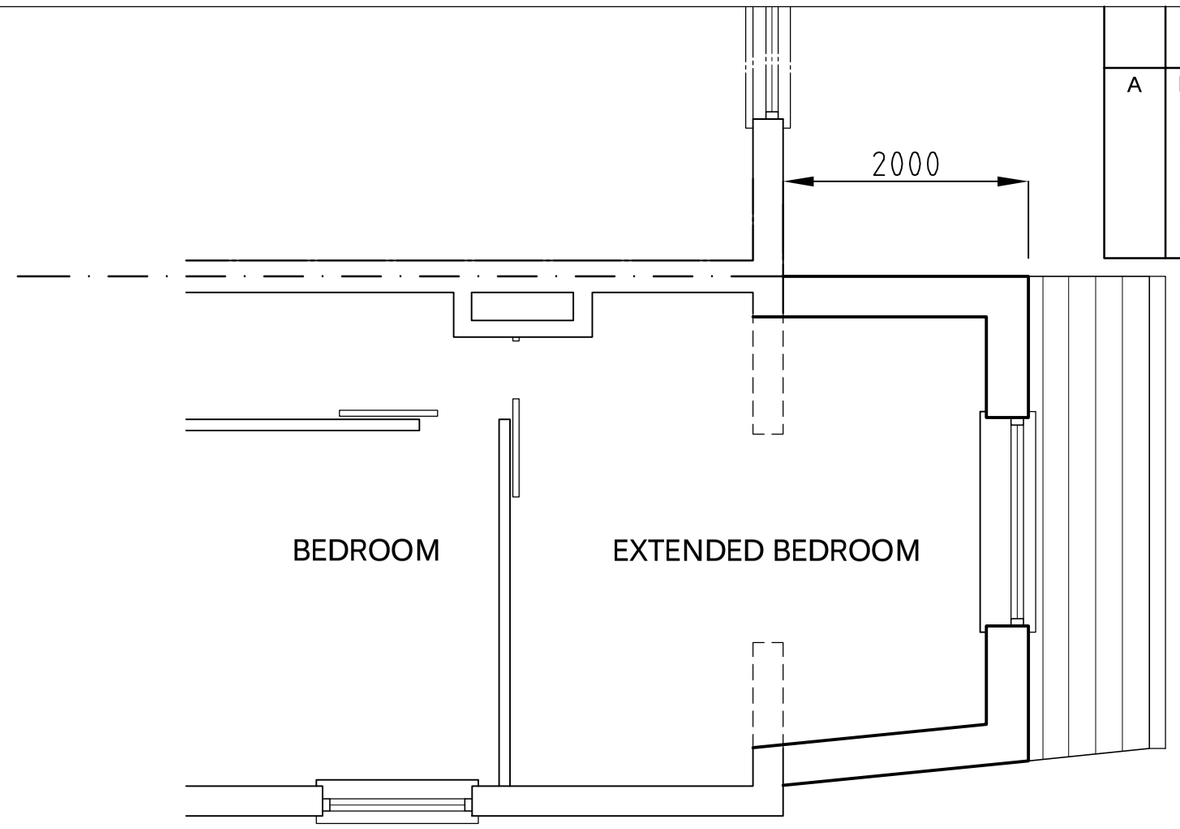

PART FIRST FLOOR PLAN AS PROPOSED

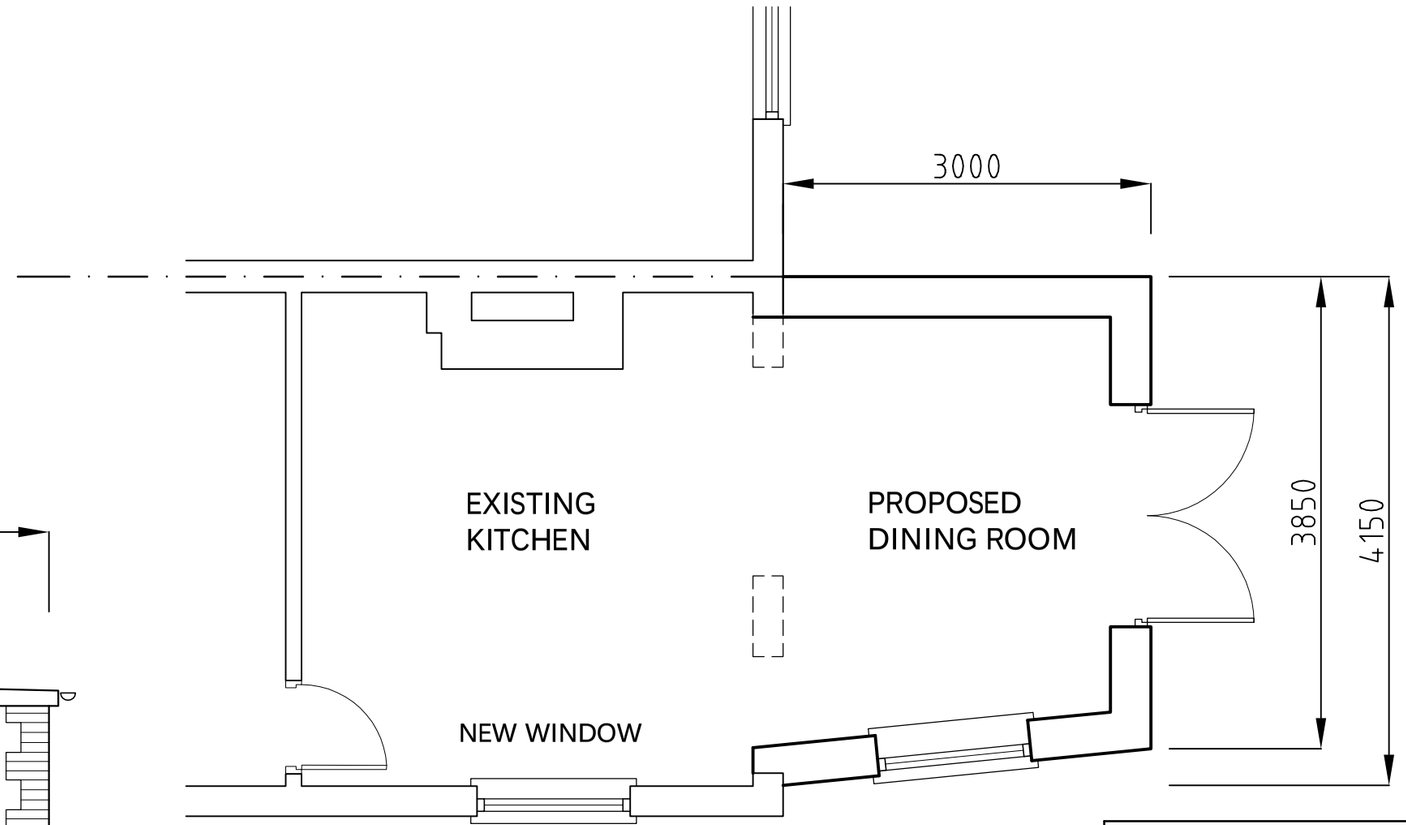

PART GROUND FLOOR PLAN
AS PROPOSED

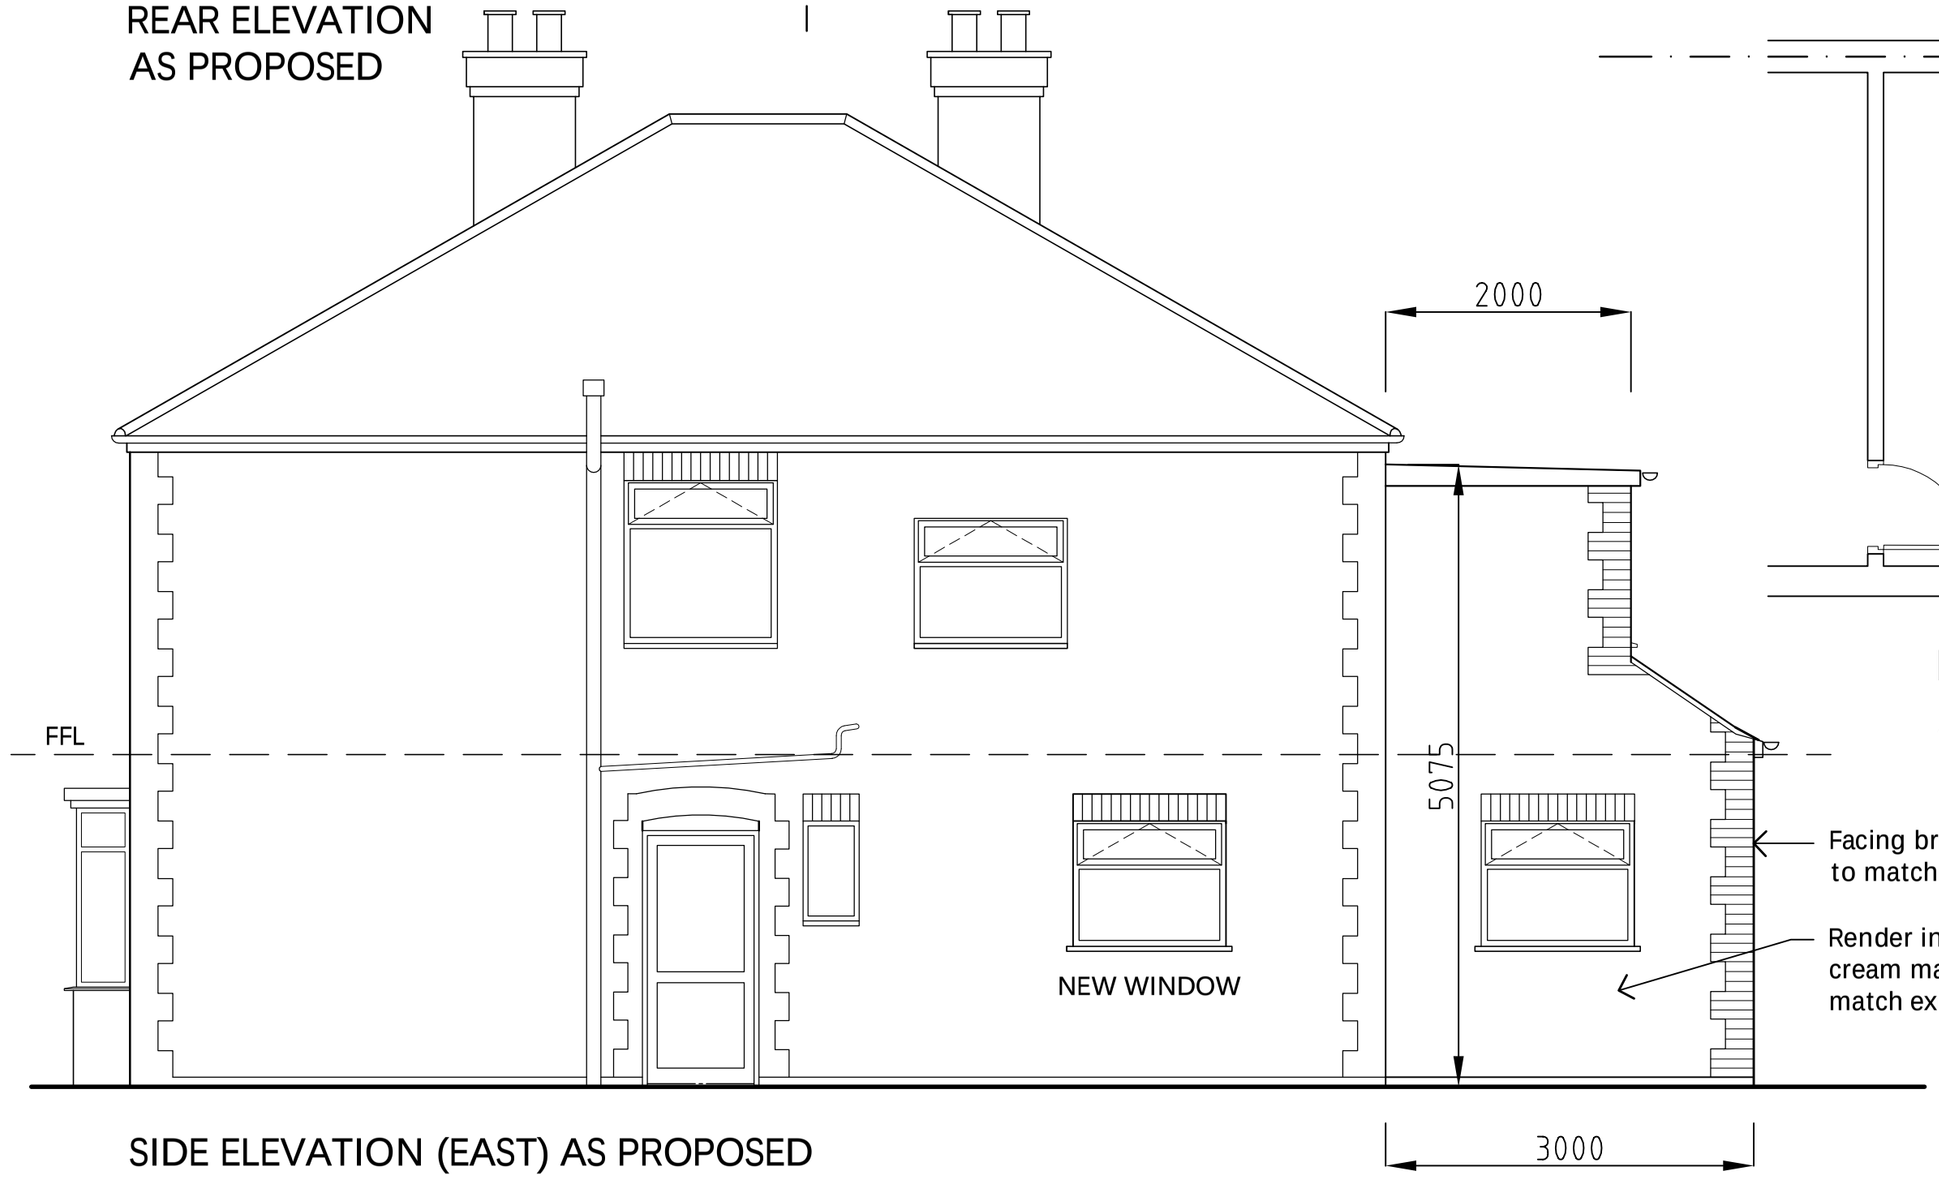

SIDE ELEVATION (EAST) AS PROPOSED

Facing brick quoins to match existing.

Render infill finished with cream masonry paint to match existing.

MATERIALS:
WINDOWS AND PATIO DOORS:-
White pvcU to match existing.

RAINWATER GOODS:-
Black plastic to match existing.

PITCHED ROOF:
Blue natural slate to match existing.

1:50 at A2

PROPOSED 2 STOREY EXTENSION TO REAR OF
GRANGEWOOD
No 2 GRANGE ROAD
NAILSTONE
CV13 0QW
FOR:-
Mr R COLEMAN

DRAWING:
ELEVATIONS AND FLOOR PLANS
AS PROPOSED

DRAWN BY:	JC	CHECKED BY:	
SCALE:	1:50	DATE:	APRIL 2010
DRAWING NUMBER:	RC	03	A

PDF created with pdfFactory Pro trial version www.pdffactory.com