



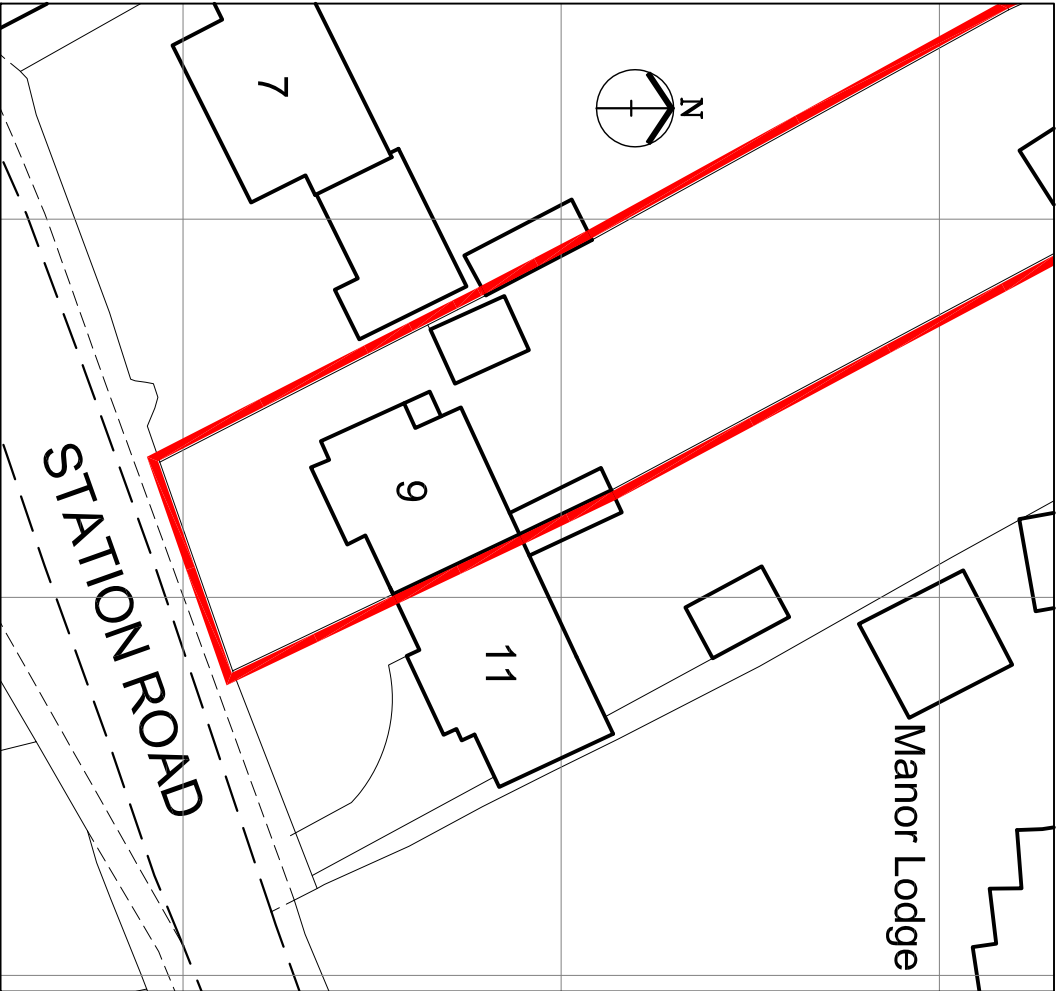

EXISTING BLOCK PLAN

PROPOSED BLOCK PLAN

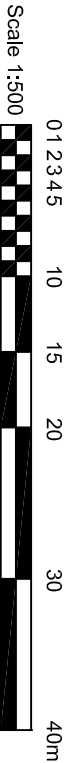

CLIENT
Mr & Mrs Haynes

A4
Sheet

PROJECT
9 STATION ROAD
DESFORD, LEICS., LE9 9FN
BLOCK PLANS

scale 1:500	drawn JPP	drawing no. 6
job no. 2	date Jan 2024	rev. .

Tel (07850 160612)