



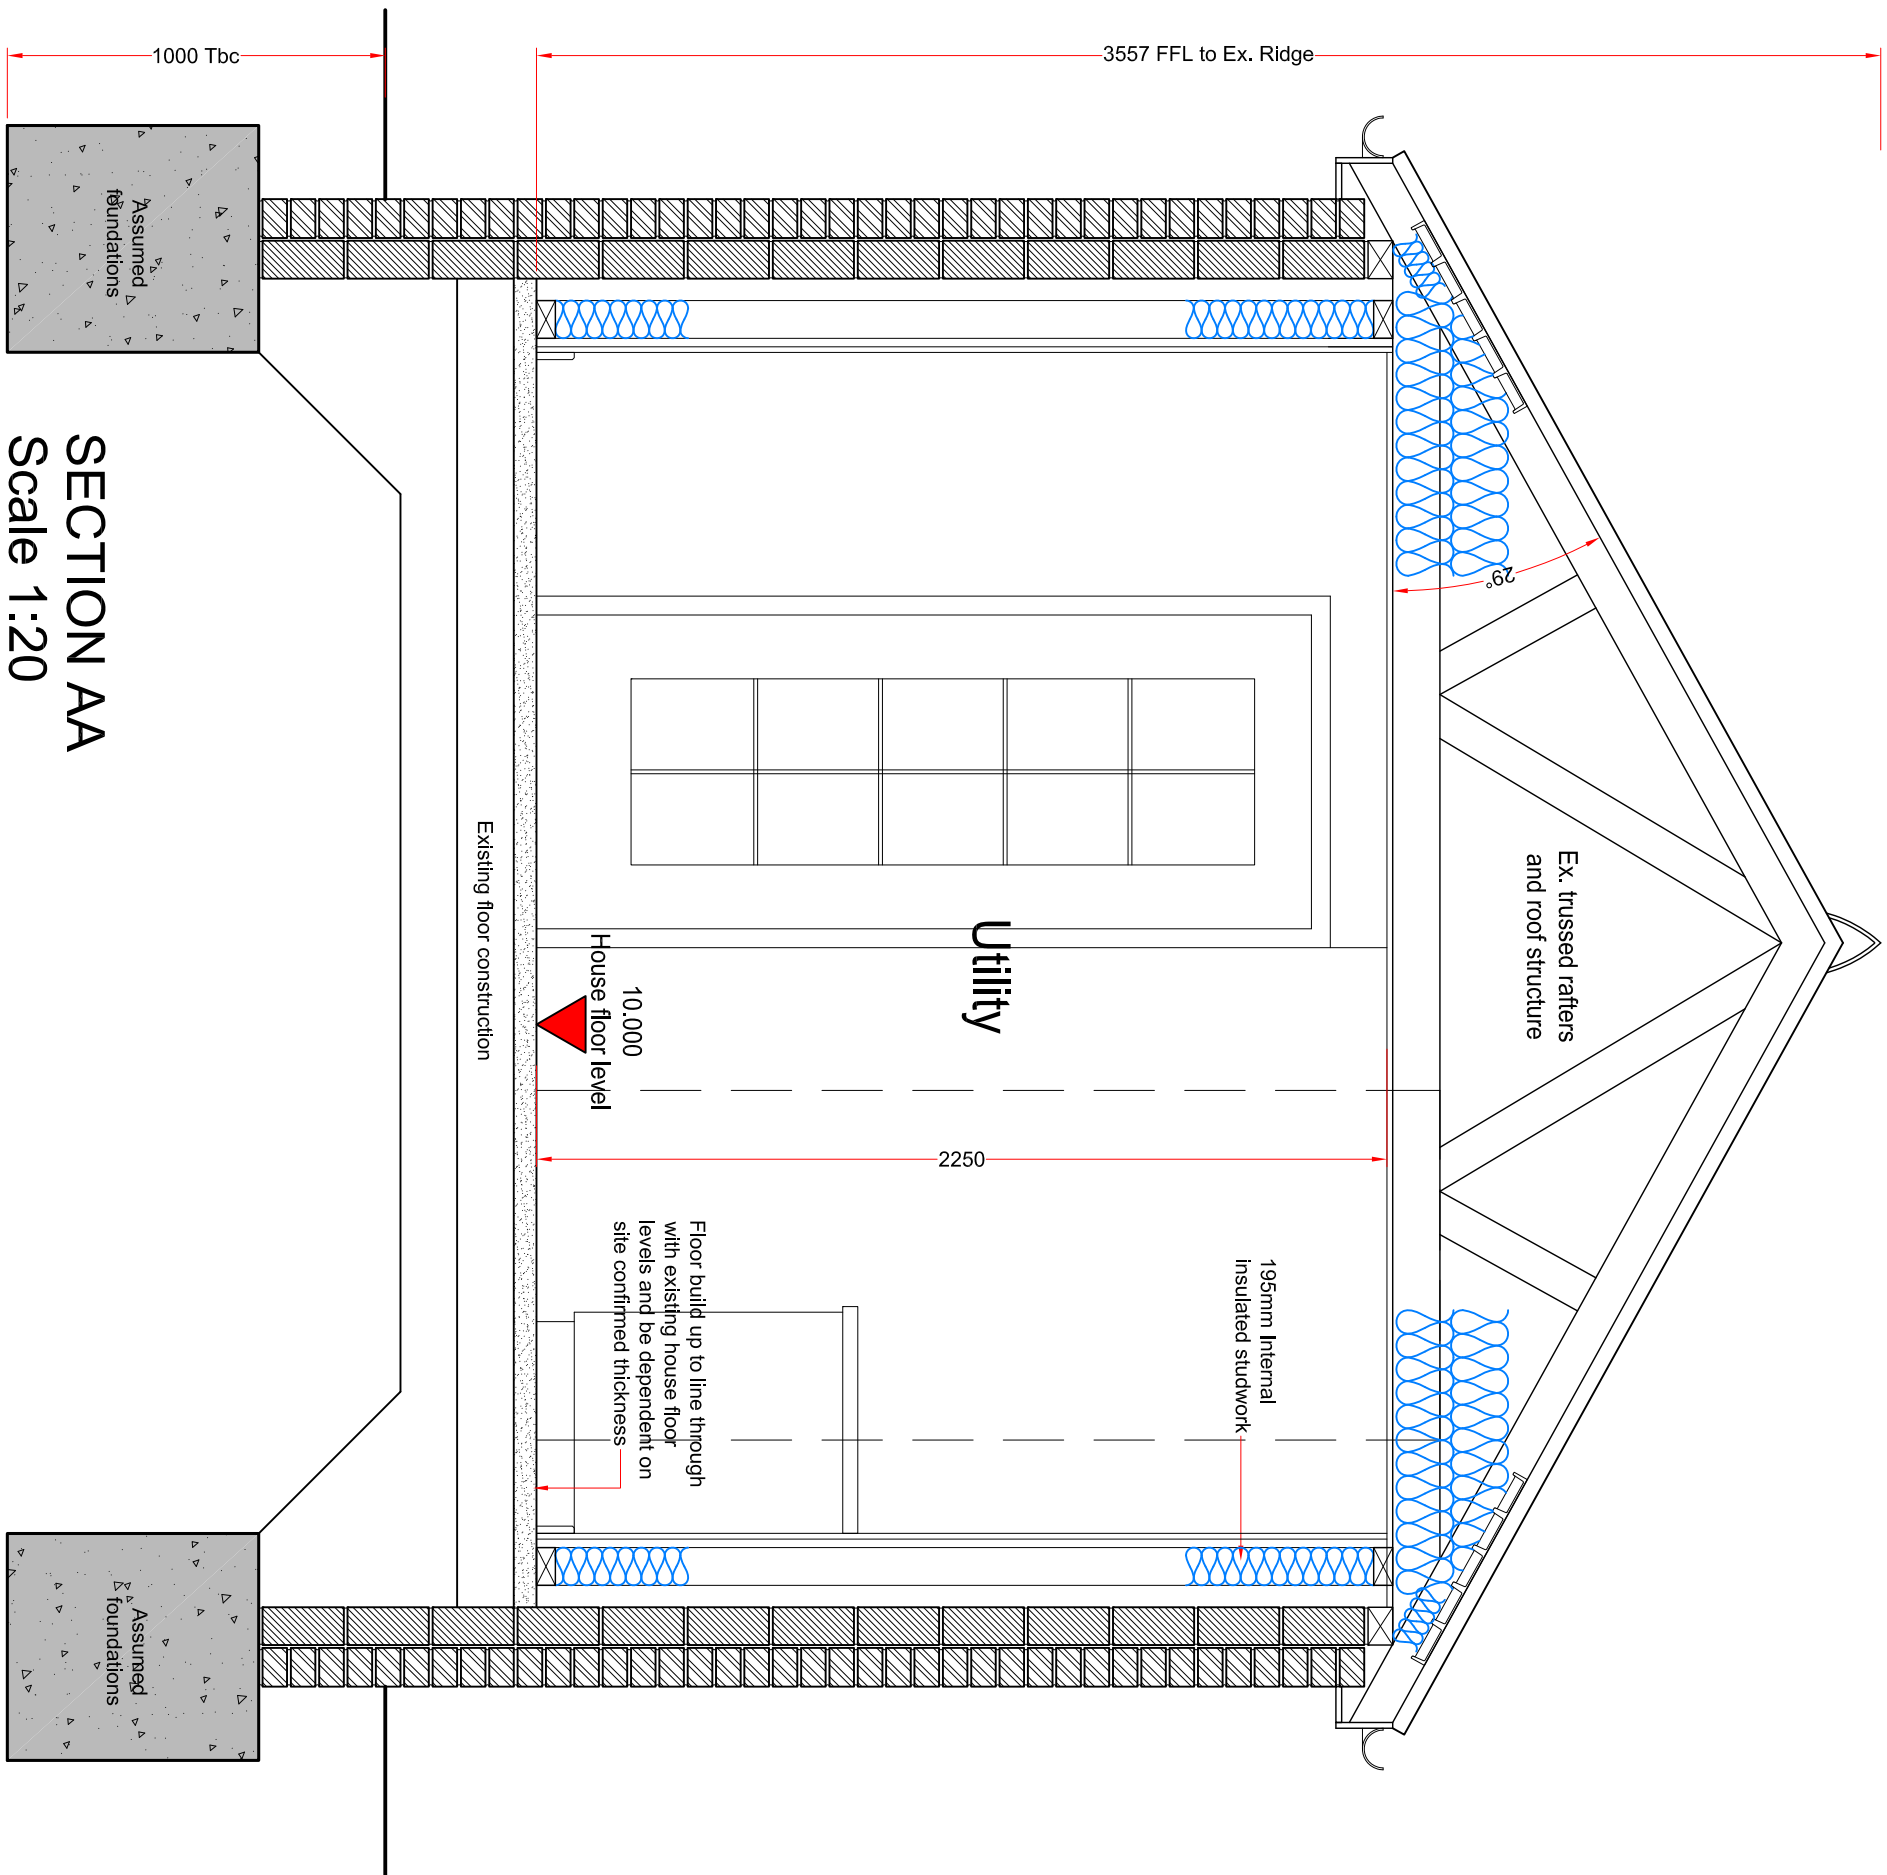

SECTION AA
Scale 1:20

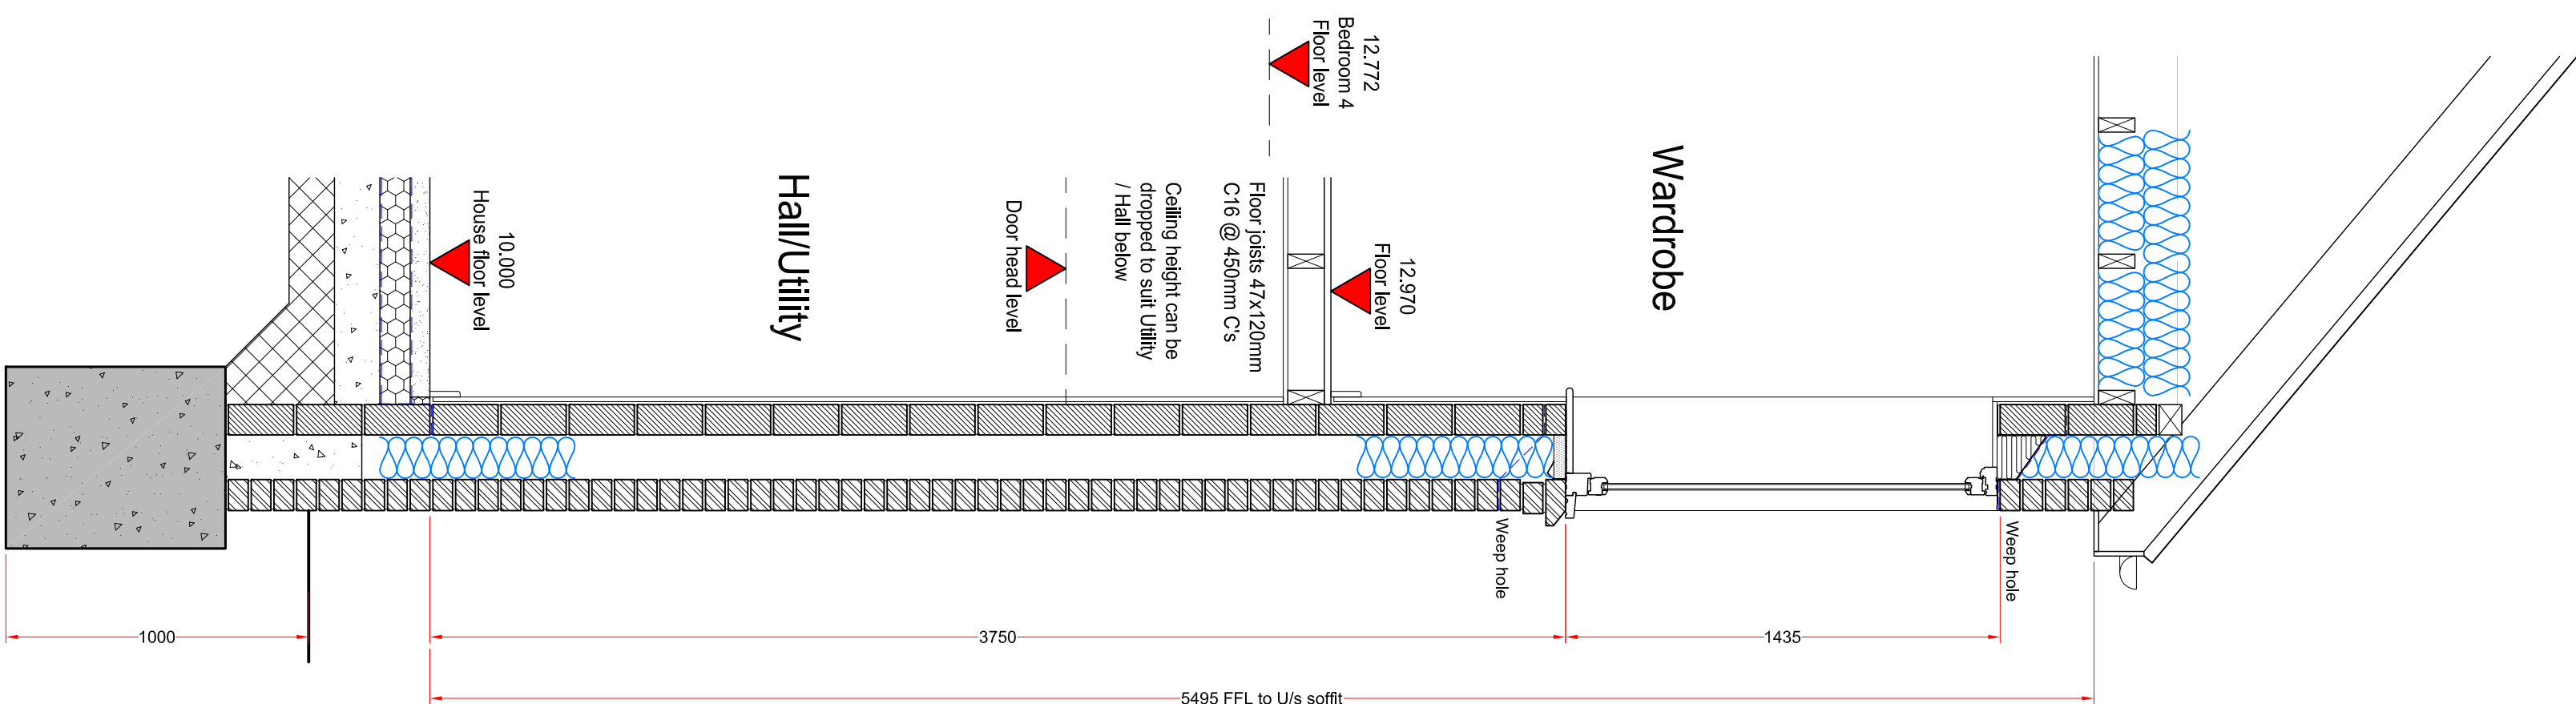

SECTION BB
Scale 1:20



Revisions	
...	

CLIENT		A1
Mr. & Mrs Haynes		Sheet
PROJECT		
9 STATION ROAD, DESFORD, LEICS., LE9 9FN		
2 STOREY SIDE EXTENSION & GARAGE CONVERSION		

scale	drawn	drawing no.
1:20	JPP	4
job no.	date	rev.
2	Jan 2024	.

T48 (07/250 1006/12)