
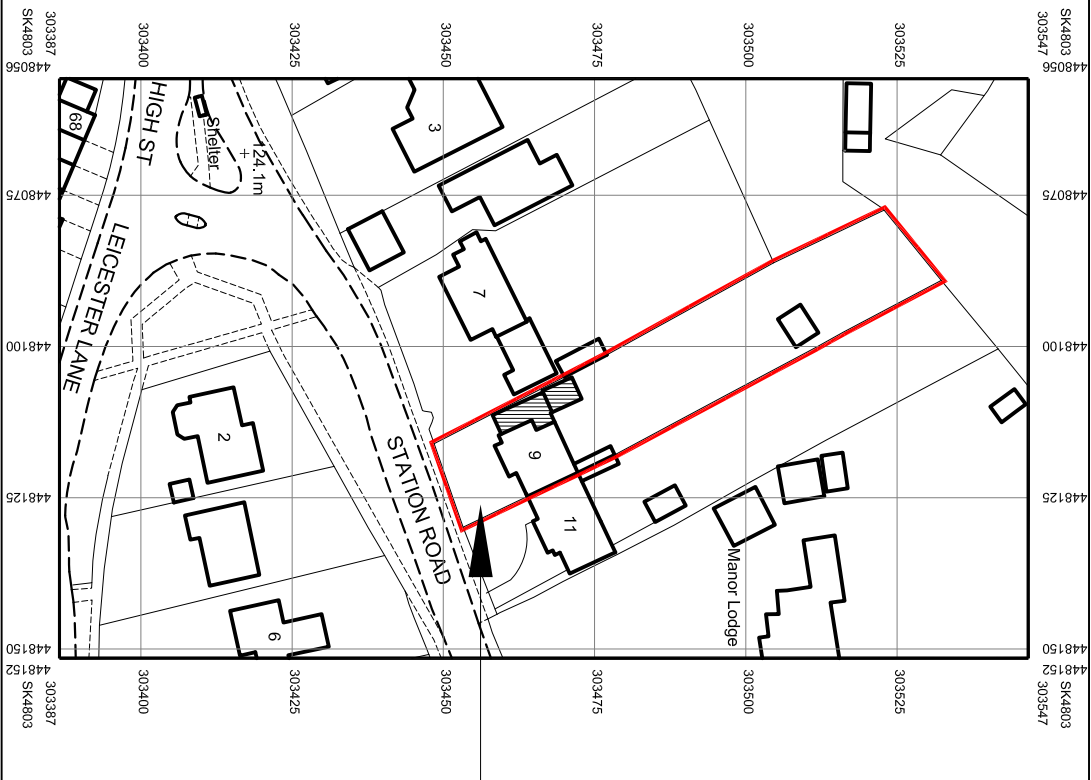


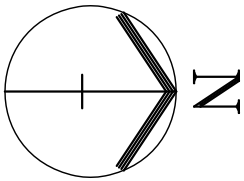

9 STATION ROAD
DESFORD
2 STOREY SIDE
EXTENSION & GARAGE
CONVERSION

Scale 1:1250

CLIENT
Mr & Mrs Haynes

A4
Sheet

PROJECT
9 STATION ROAD
DESFORD, LEICS., LE9 9FN
LOCATION PLAN

scale	drawn	drawing no.
1:1250	JPP	5
job no.	date	rev.
2	Jan 2024	.

Tel (07850 160612)