


LOCATION PLAN & PROPOSED SITE PLAN

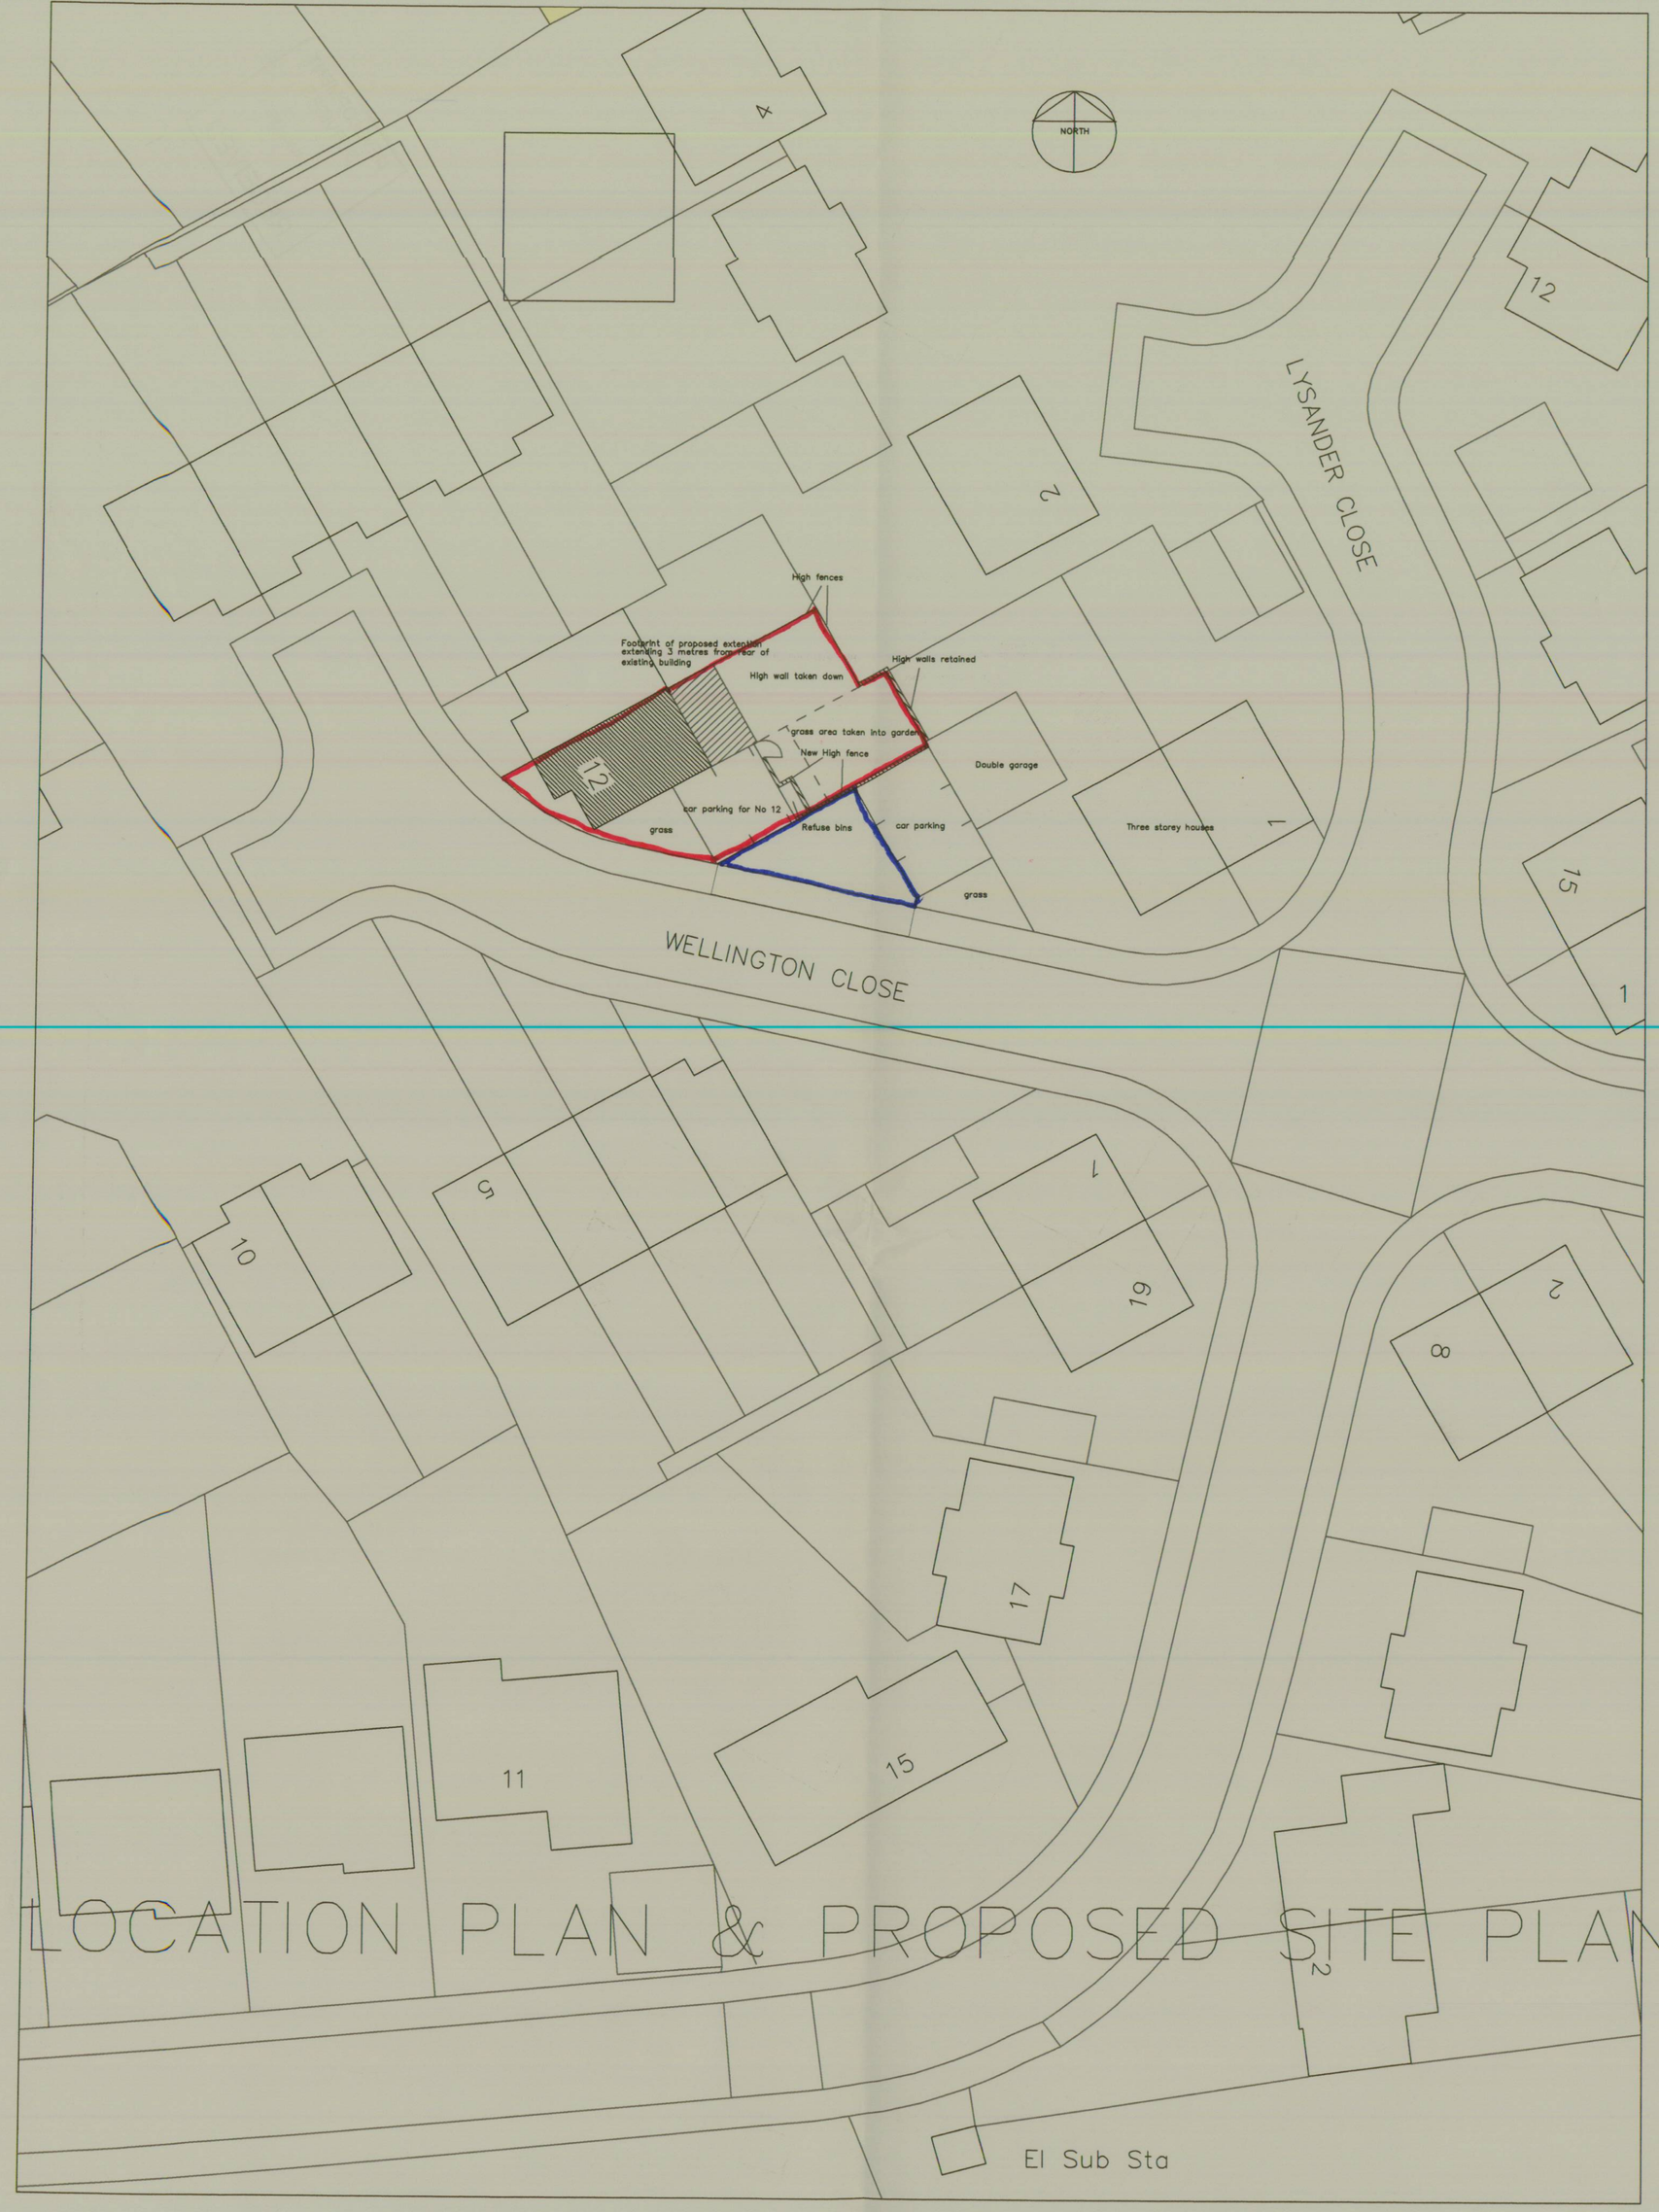

LOCATION PLAN & XTG SITE PLAN

Stewart G Anderson Dip Arch (Leics) RIBA
The Rowans, 28 Wykin Lane,Stoke Golding,
Nuneaton, Warwickshire, CV13 6 EN.
Telephone 01455 212733
Mobile 07894986449
Email st54art@sky.com

Client
Mr M R & Mrs D ANDERSON

Job Title
PROPOSED EXTENSION TO
& INCLUSION OF LAND TO WITHIN
RESIDENTIAL CURTILAGE OF
12 WELLINGTON CLOSE BURBAGE
LE10 2GH

Drawing Title
SITE & LOCATION PLANS

Drawing Number
2011 / 01 /

Do not scale.Contractors must check all dimensions on site before preparing production drawings or commenncing any work. This drawing and its designs is the copy right of S.Anderson Consulting Architect and may not be reproduced in any form whatsoever without his prior written consent.

Drawing Revisions Rev A Alterations to address queries raised by Planning Authority 20/7/11

Scale	Date	Drawn
1 / 250 @ A1	22nd June 2011	SGA