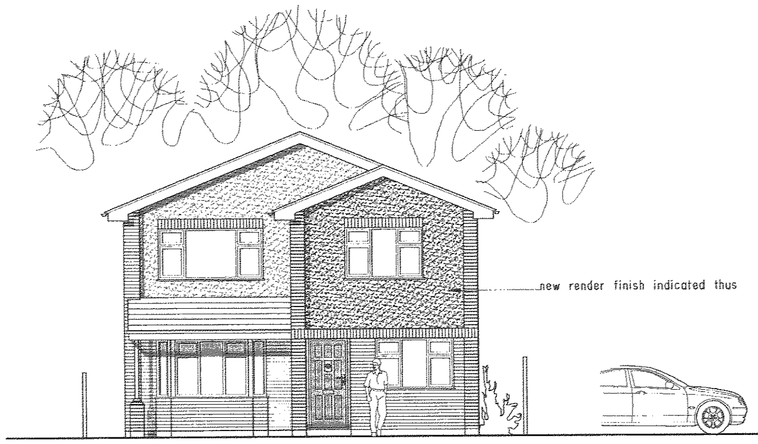


Front Elevation

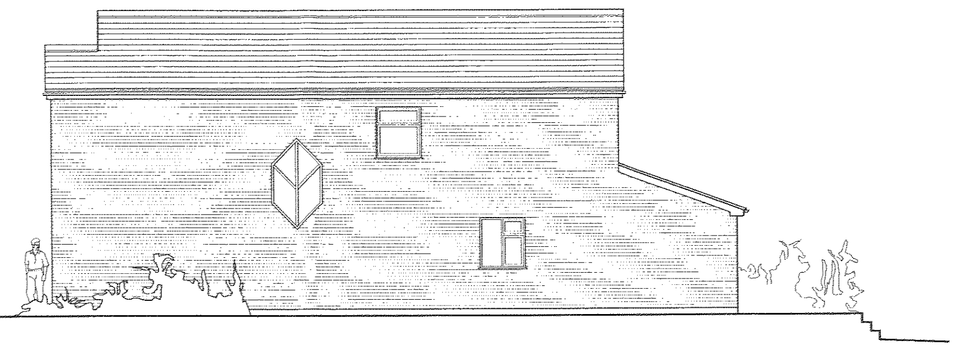

Side Elevation

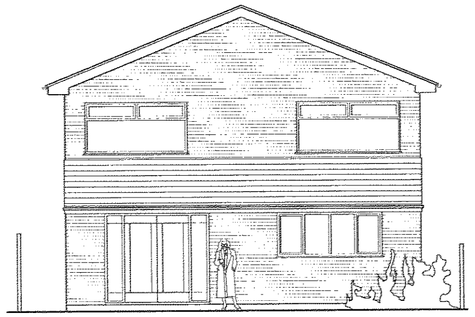

Rear Elevation

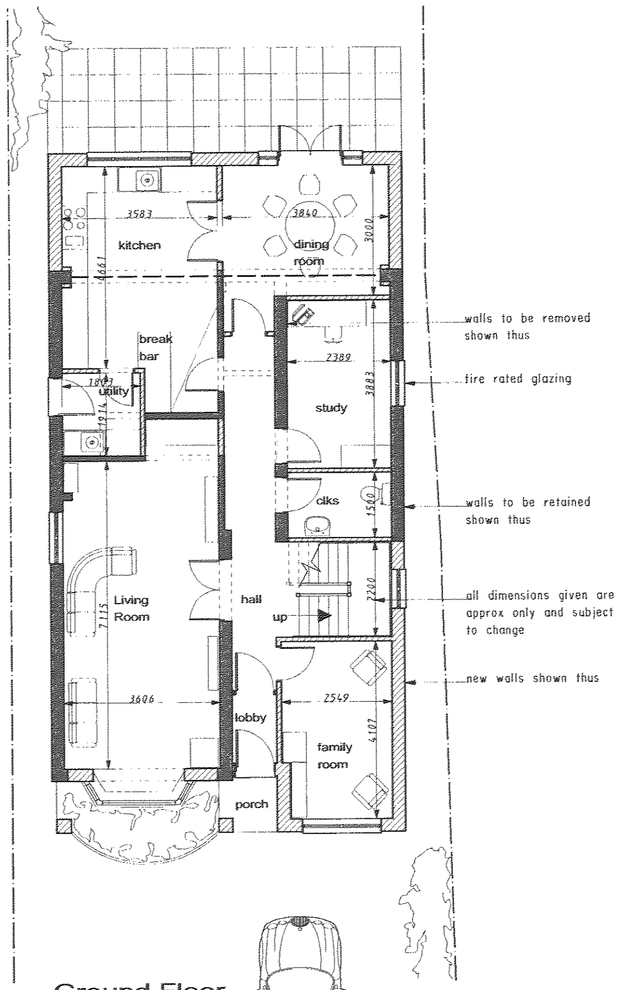


Ground Floor Plan

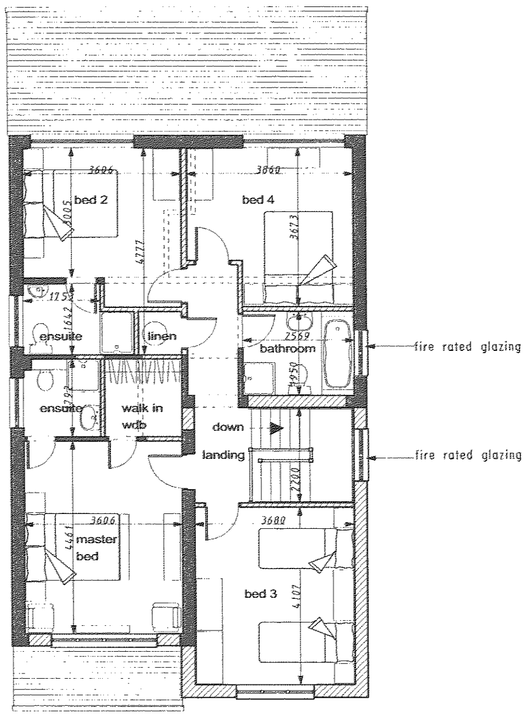


First Floor Plan

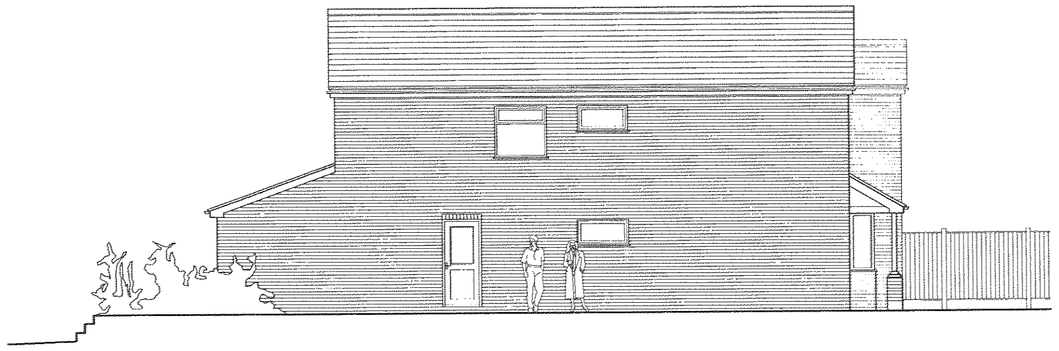

Side Elevation

S A V A G E H A Y W A R D
A R C H I T E C T S
19 Station Rd Hinckley, Leicstenshire, LE10 1AW, 01455 635685, FAX- 01455 618971

| | | | | |
|---|---|---|---|---|
| Client | Kilpatrick Deve. Ltd | | Drawing | Scheme Drawing |
| Project | Extensions & Alterations<br>8 Grove Park<br>Burbage | Auth JAF<br>Scale 1 : 100 | Date JAN 2008<br>Job No 08 / 04 | Drawing No 02 A |

THIS DRAWING IS THE COPYRIGHT OF SAVASF HAYWARD. REPRODUCTION IN ANY FORM OF WHOLE OR PART IS FORBIDDEN WITHOUT PRIOR WRITTEN PERMISSION OF THE COPYRIGHT HOLDER. DO NOT SCALE FROM DRAWING AND ONLY FIGURE DIMENSIONS ARE TO BE USED

created with pdfFactory Pro trial version www.software-partners.co.uk