

FRONT ELEVATION

CONCRETE INTERLOCKING ROOF TILES TO MATCH EXISTING

FACING BRICKS TO MATCH EXISTING

U.P.V.C. DOUBLE GLAZED WINDOWS TO MATCH EXISTING



REAR ELEVATION

'SLIMLITE' OR SIMILAR DBL SLIDING FOLDING DOORS.

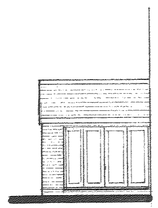

SIDE ELEVATION

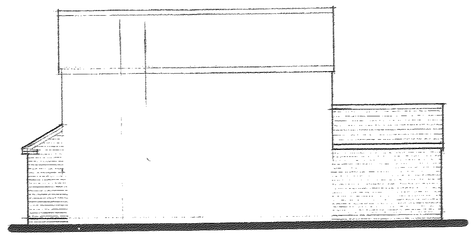

SIDE ELEVATION

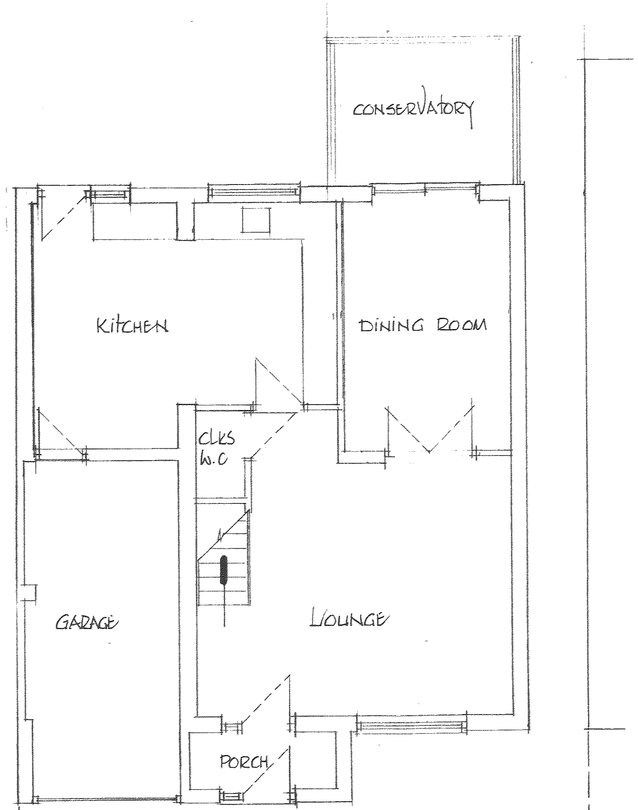

GROUND FLOOR PLAN AS EXISTING

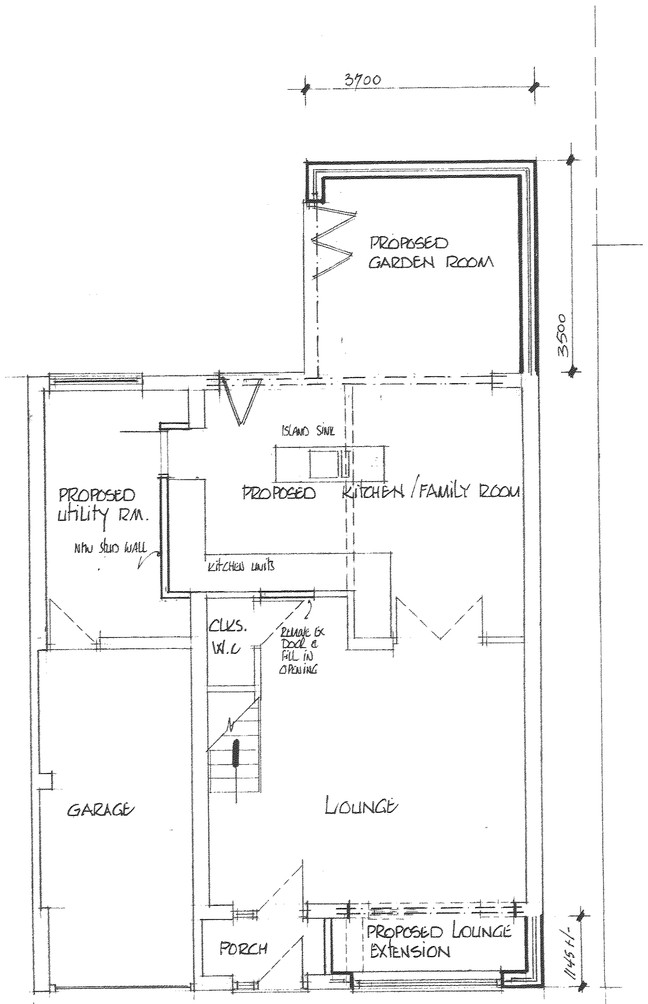

GROUND FLOOR PLAN AS PROPOSED

PROPOSED EXTENSIONS TO EXISTING HOUSE
FOR
MR & MRS A. PRESTON

10 BROOKSIDE,
BARLESTONE. WARKS.
CV13. ONL.

SCALE: 1:50 & 1:100 A1 A1 SIZE
DATE: JANUARY 2008
DRAWN BY: P.B.

DRAWING NUMBER:
794/01

Peter Barnwell Limited
Building Surveyor
Peter Barnwell ACIOB.
22 Norfolk Road,
Desford, Leicester, LE9 9HR.
01455 823816