


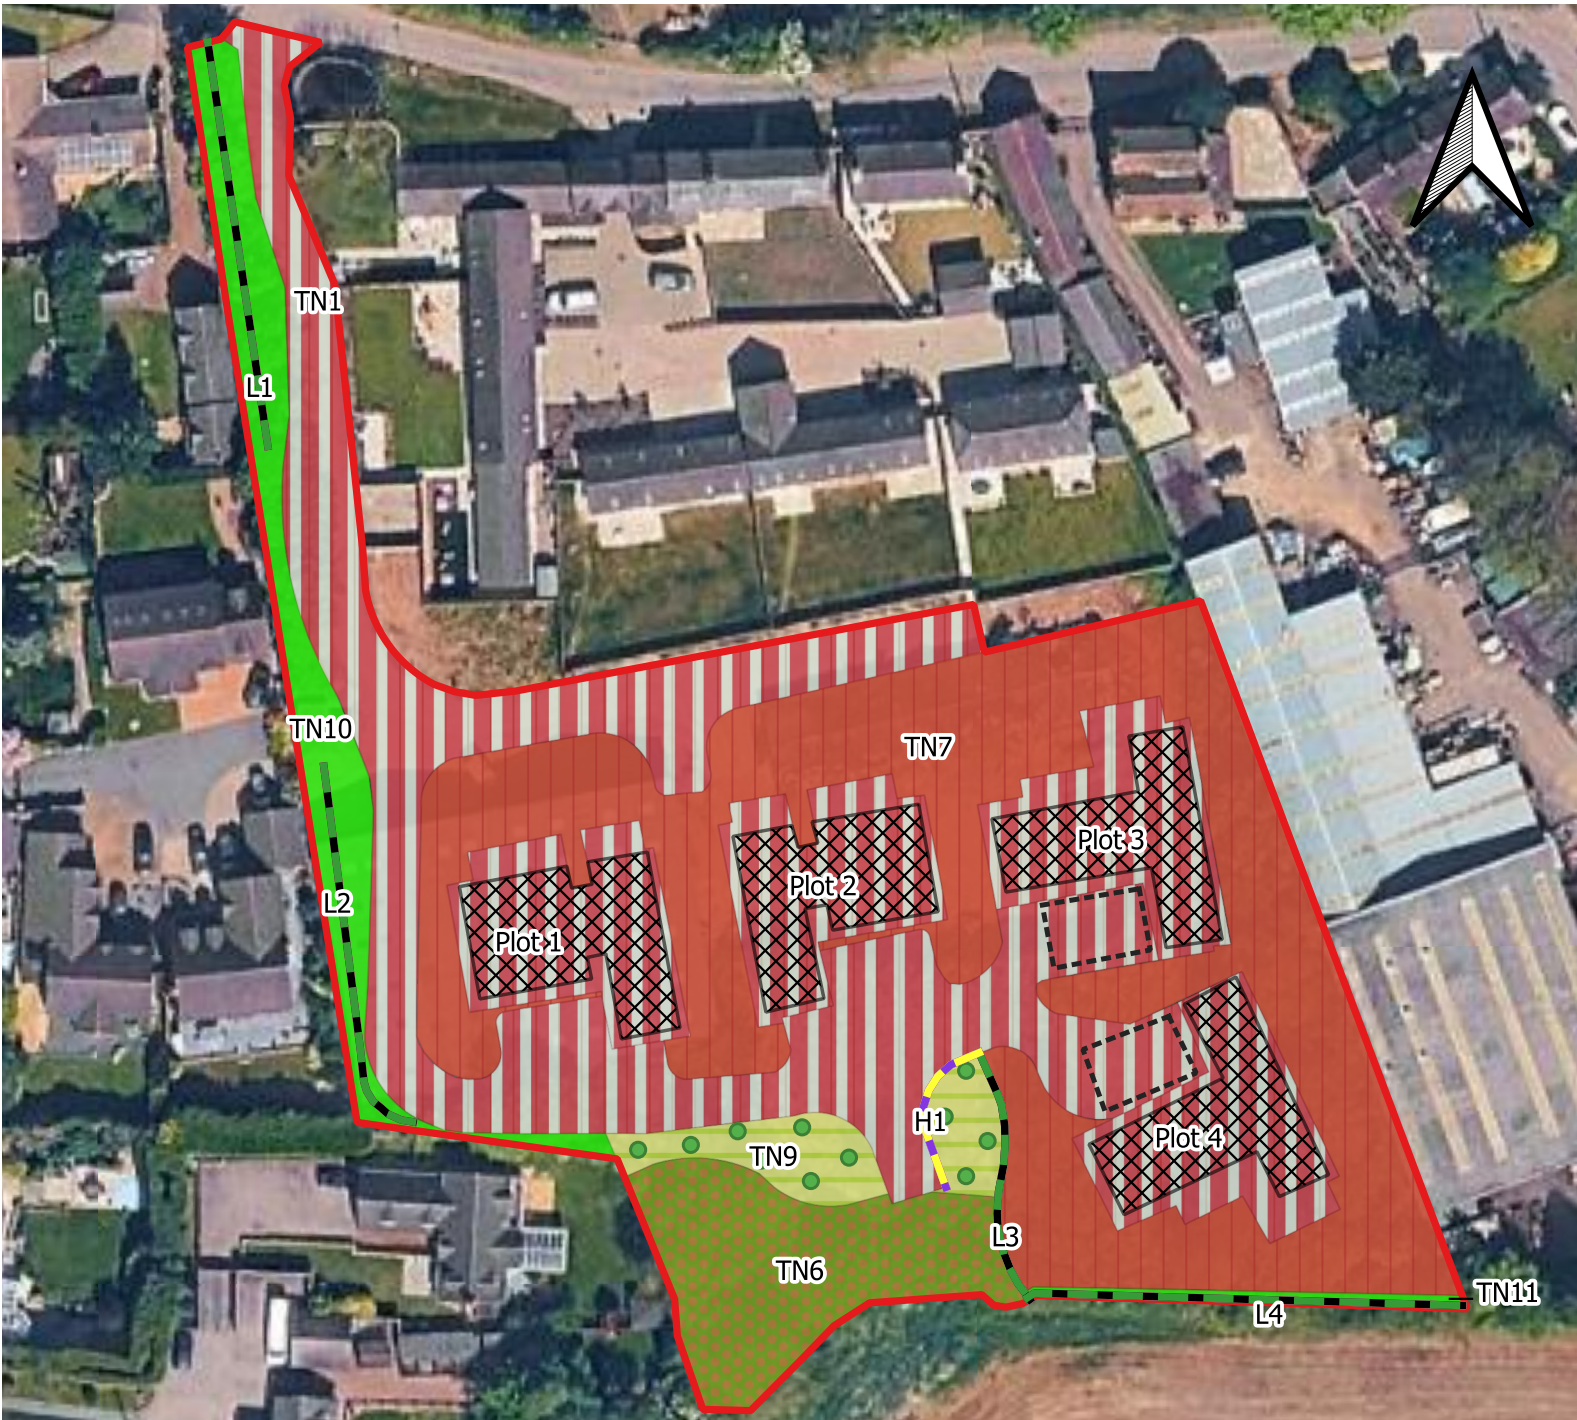

Post-development Proposed Habitat Plan

-  Redline
- HABITATS**
 -  Hardstanding / permeable paving
 -  Modified grassland
 -  Other neutral grassland
 -  Other woodland; broadleaved
 -  Vegetated garden
- HEDGEROWS**
 -  Line of trees
 -  Native hedgerow
 -  Proposed Trees
 -  Attenuation Tank

Project: Wood Lane

Location: CV9 3QB

Scale: 1:800

