



ELEVATIONS OF ENTRANCE GATES: 1:25

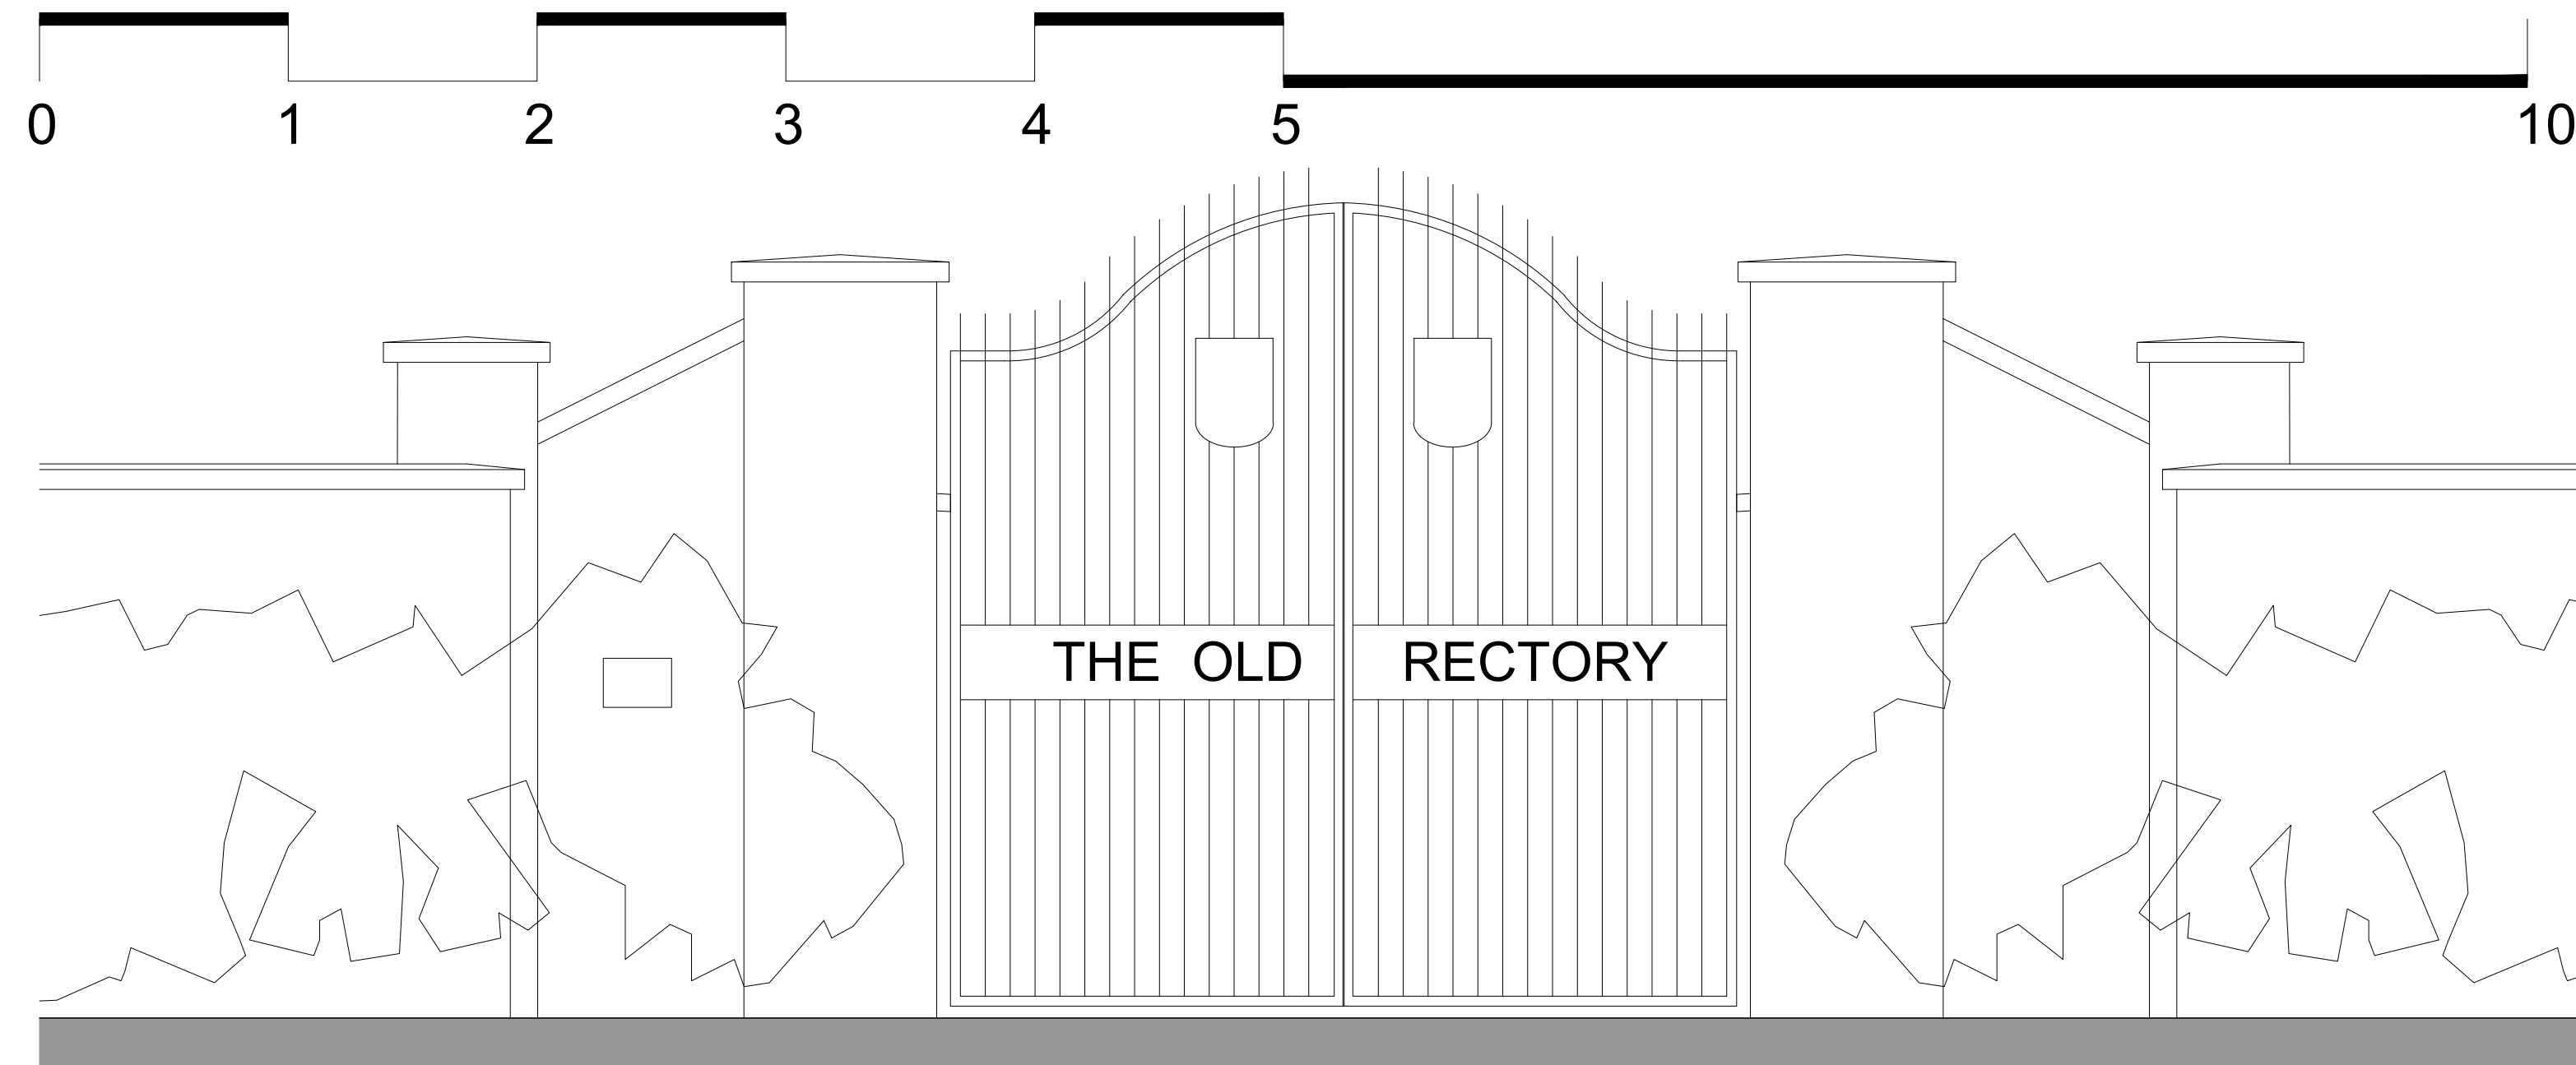


ENTRANCE GATES AS EXISTING

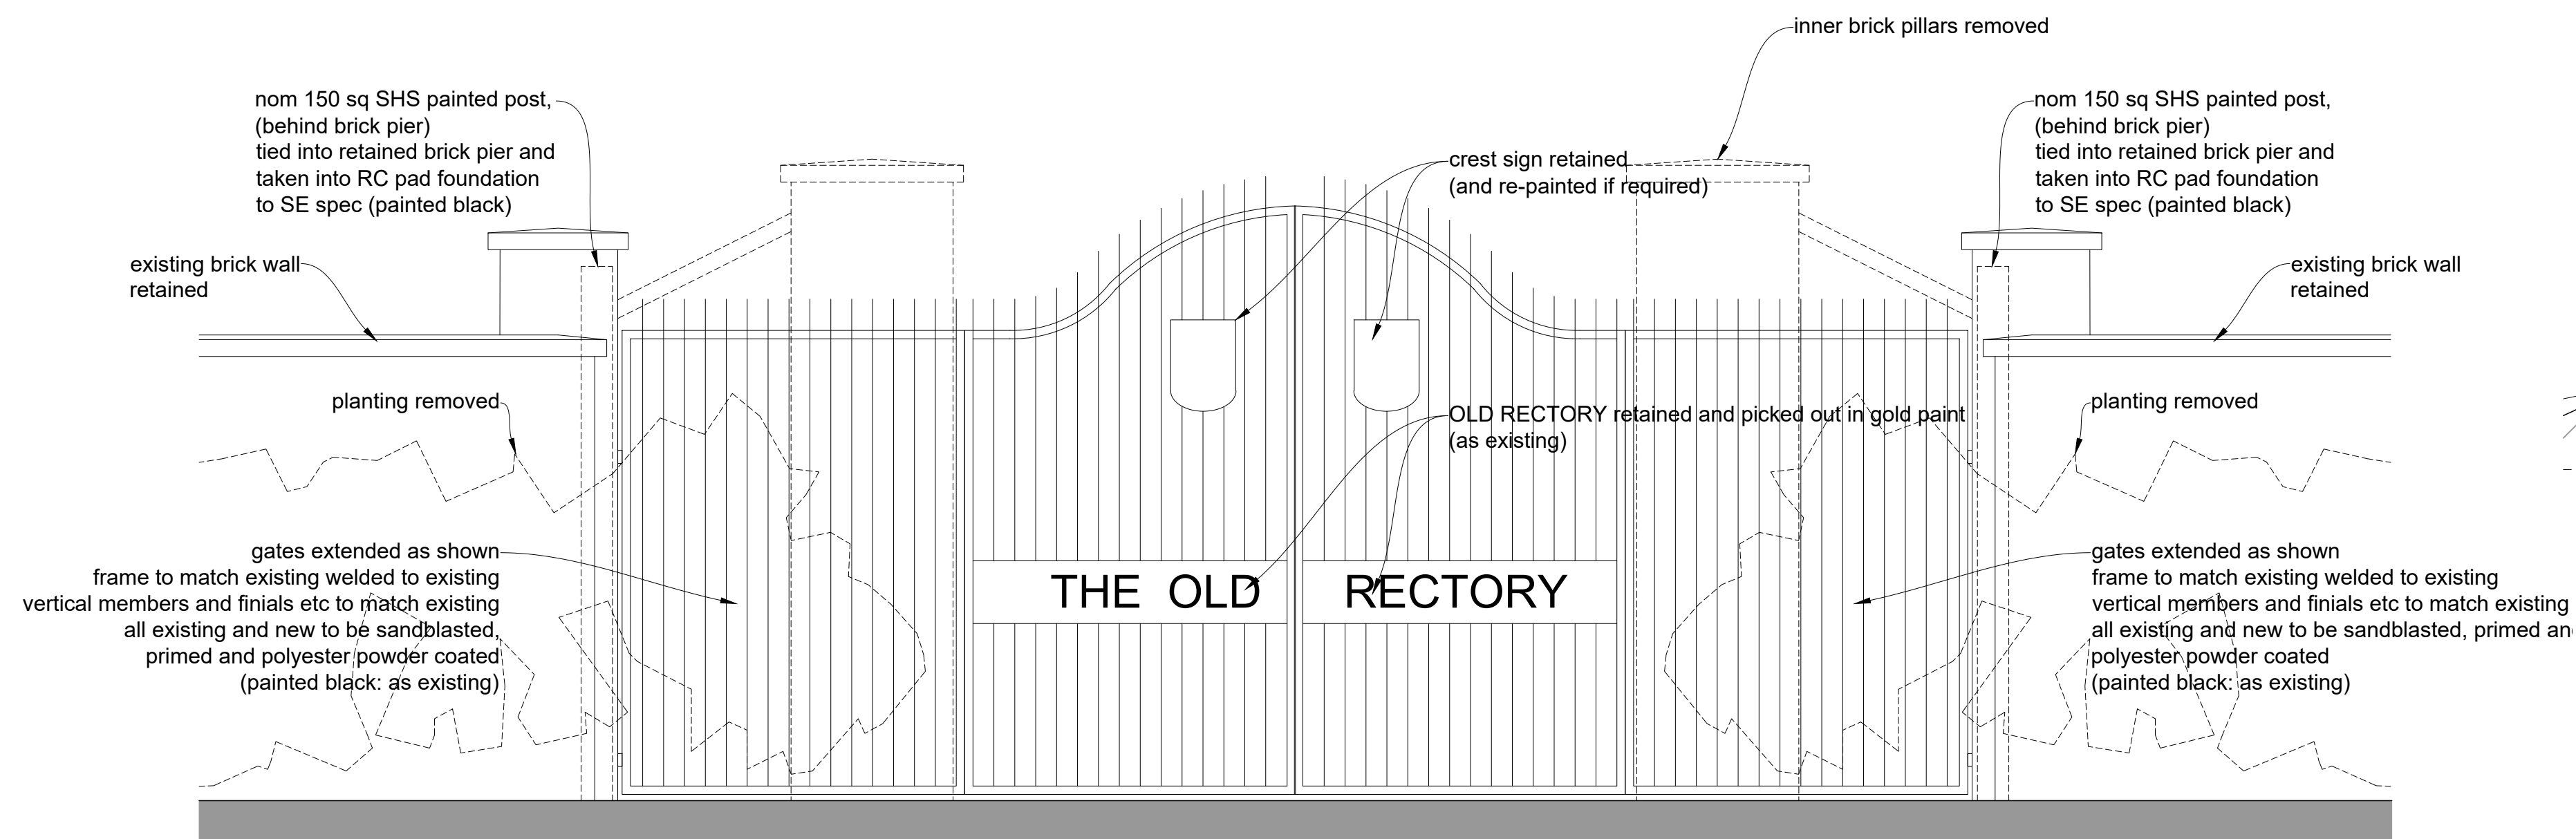

ENTRANCE GATES AS PROPOSED

ENTRANCE GATES / SITE ENTRANCE 1:50

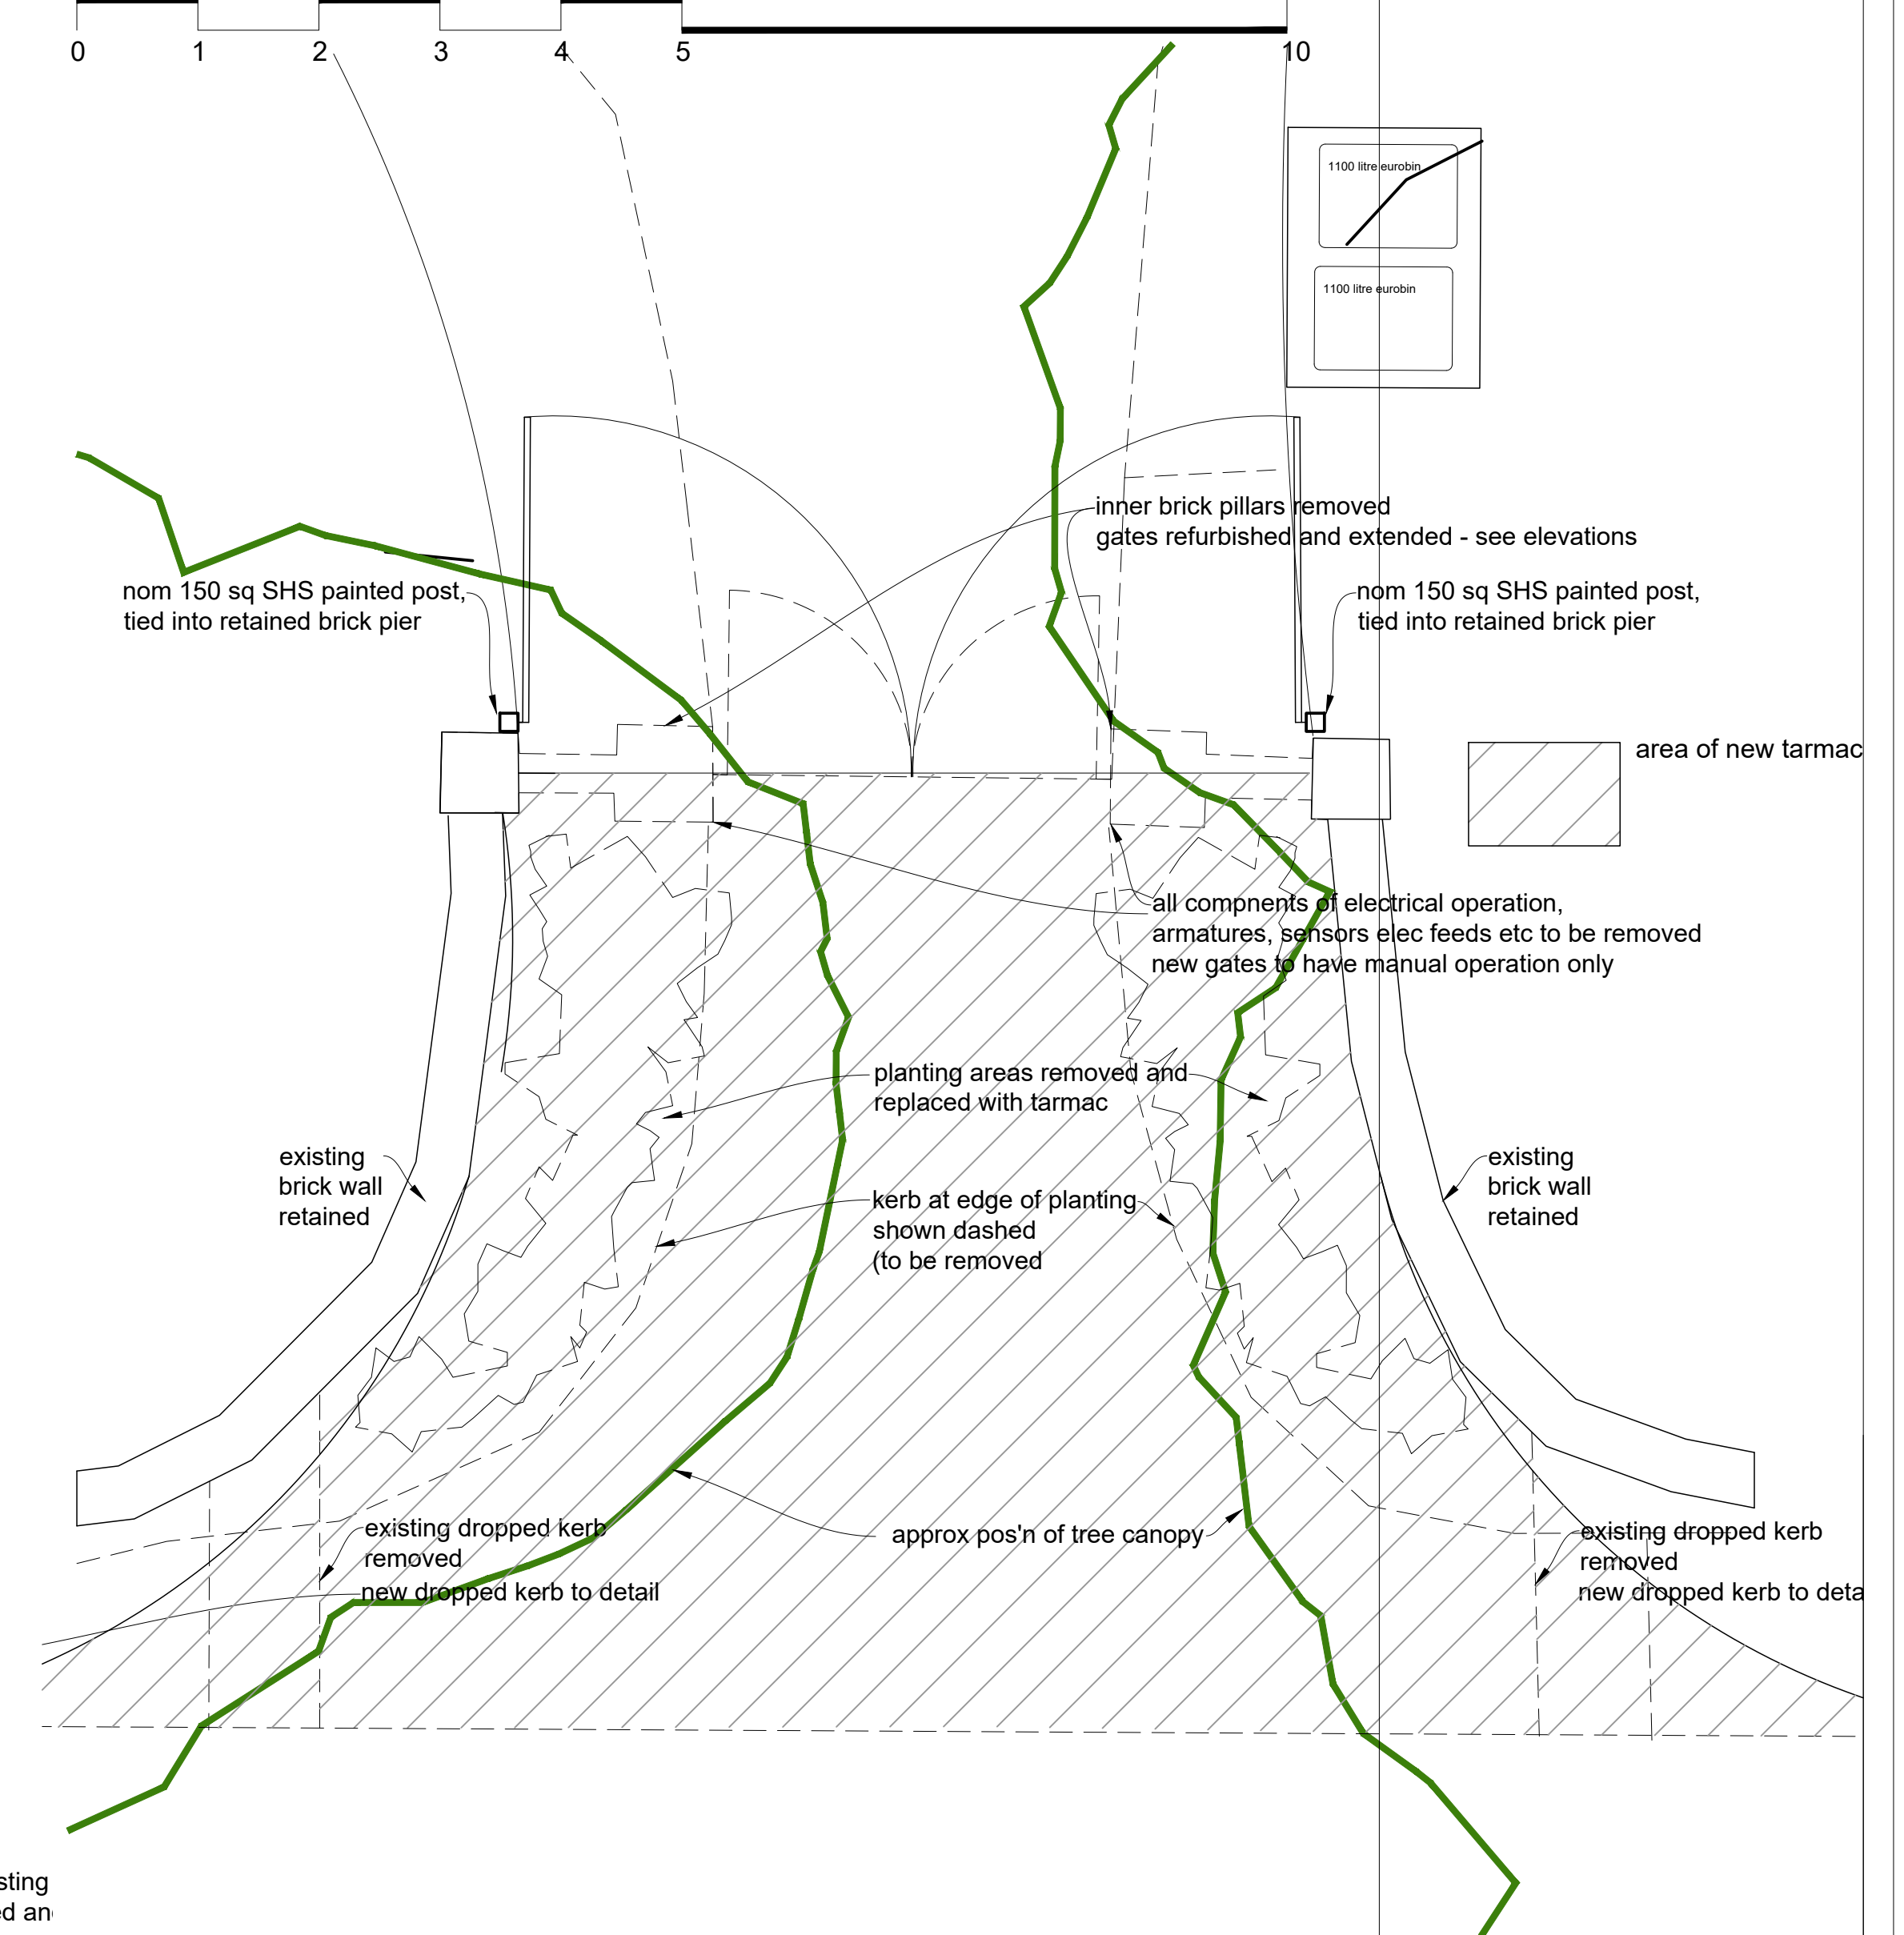

PLANNING APPLICATION



space
architecture and design limited

The Studio
Lake House
Blackmoorfoot Road
Huddersfield
HD7 5TR

t: 01484 841423
f: 01484 947757
e: m@spacearchitecture.net
w: www.spacearchitecture.net

Client
The Witherslack Group Ltd

Project
Conversion of Existing Building
To Create a Specialist School
The Old Rectory, Rectory Lane
Market Bosworth, CV13 0LS

Drawing Title
Works to Entrance Gates

Scale	Alt	Scale	Alt	Date	Drawn	Checked	Drawing Number	Revision
as noted				13.11.23 MJD		mjd	23.009(2)-2012	