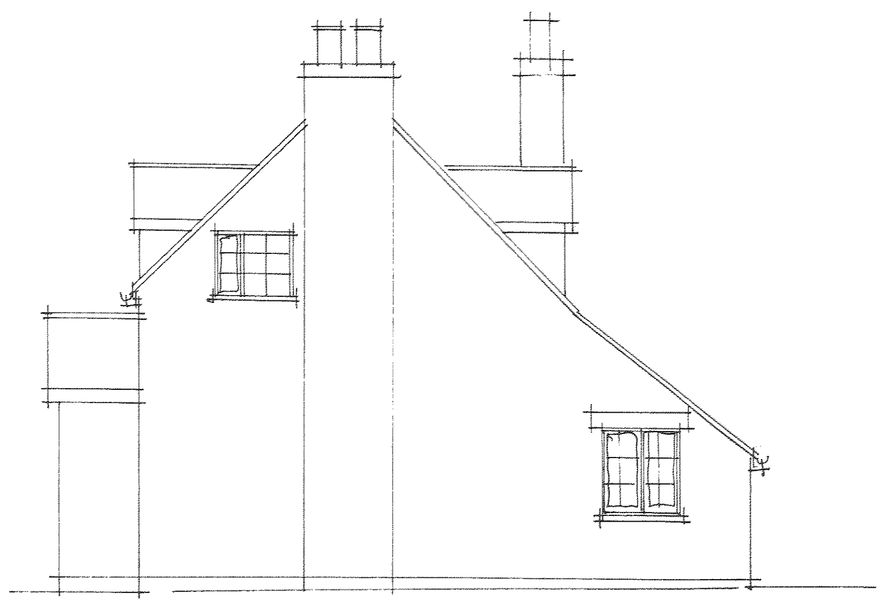

End Elevation

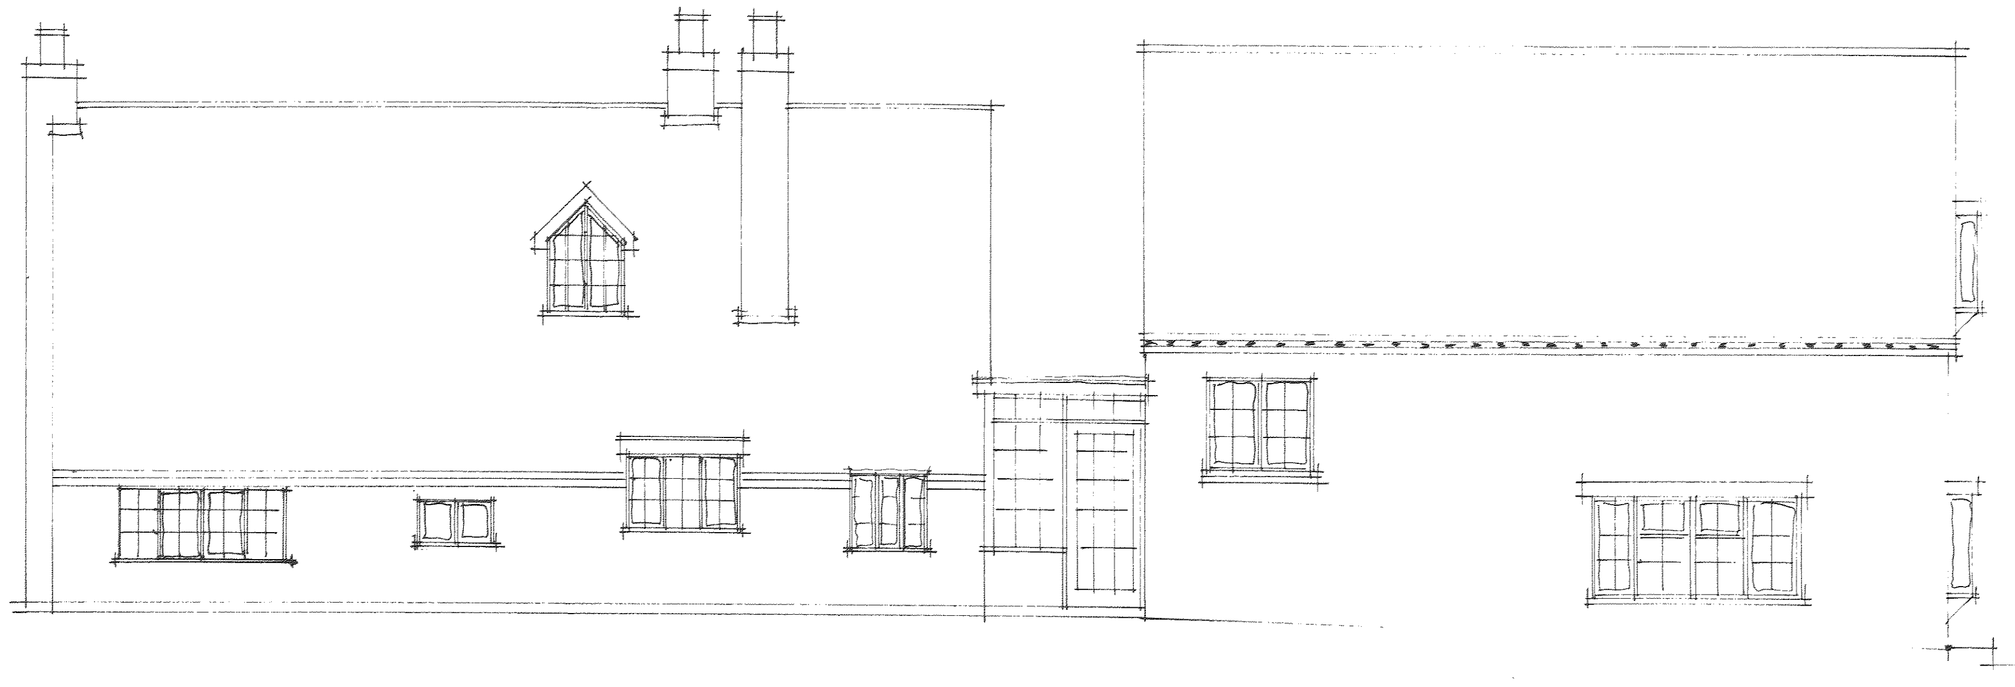

Rear Elevation



End Elevation

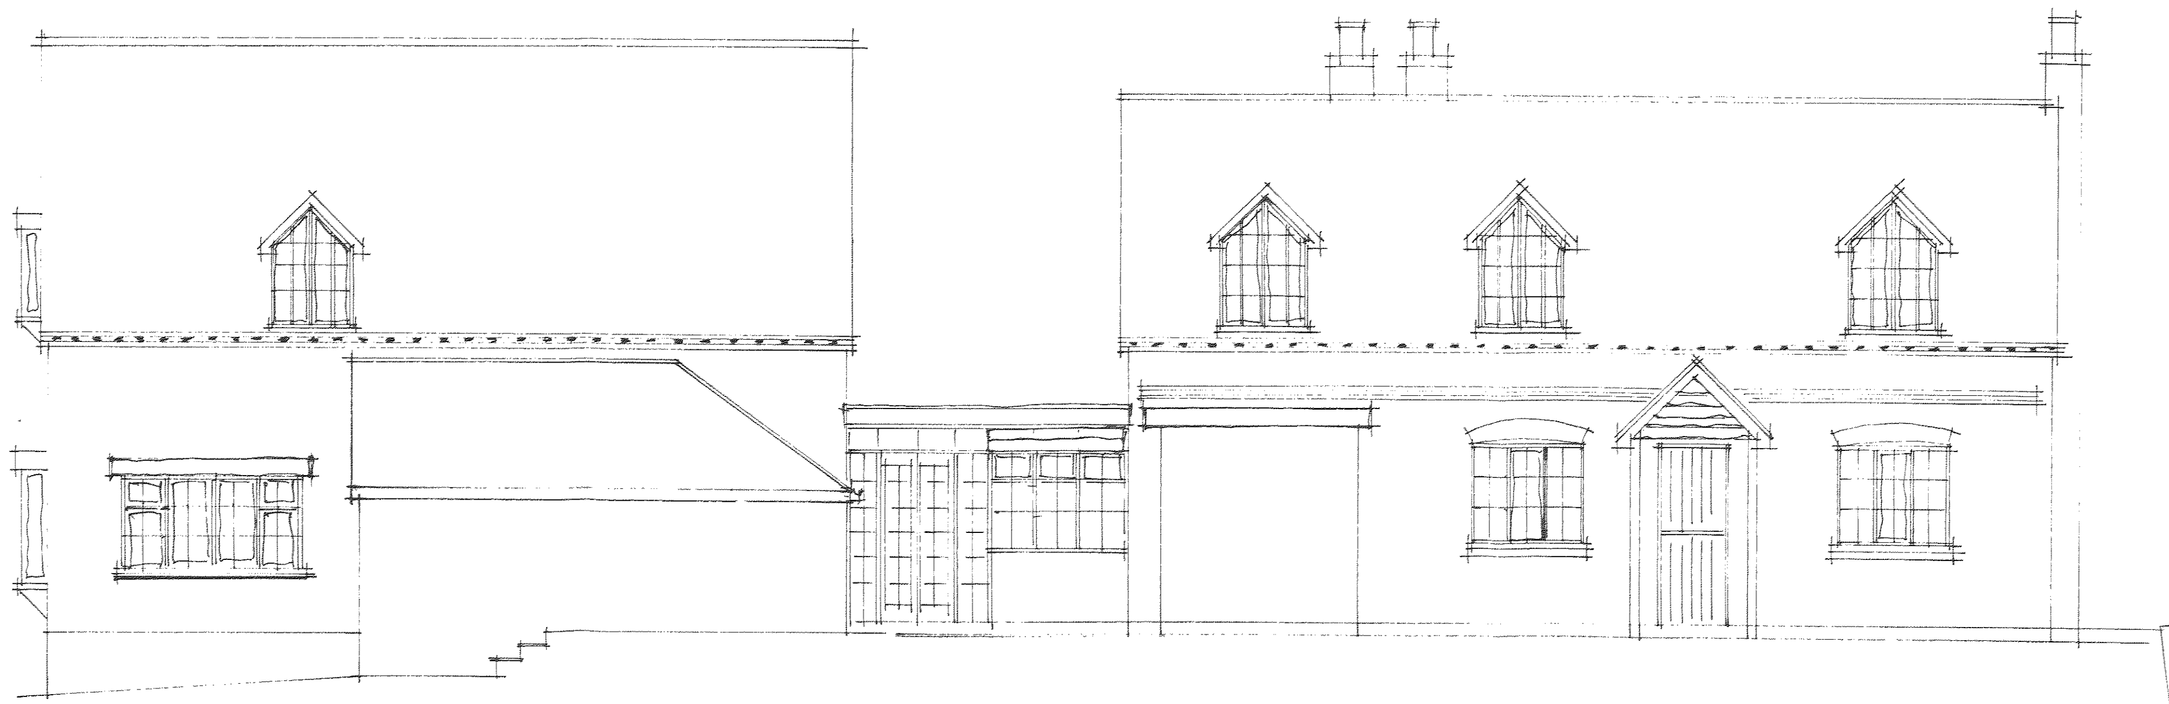

Front Elevation

DEVELOPMENT SERVICES
19 FEB 2008
RECEIVED

The Croft
1 Main Road
Ratcliffe Culey
Existing Details (Elevations)
Hilton - A1 - 005 - 1:50