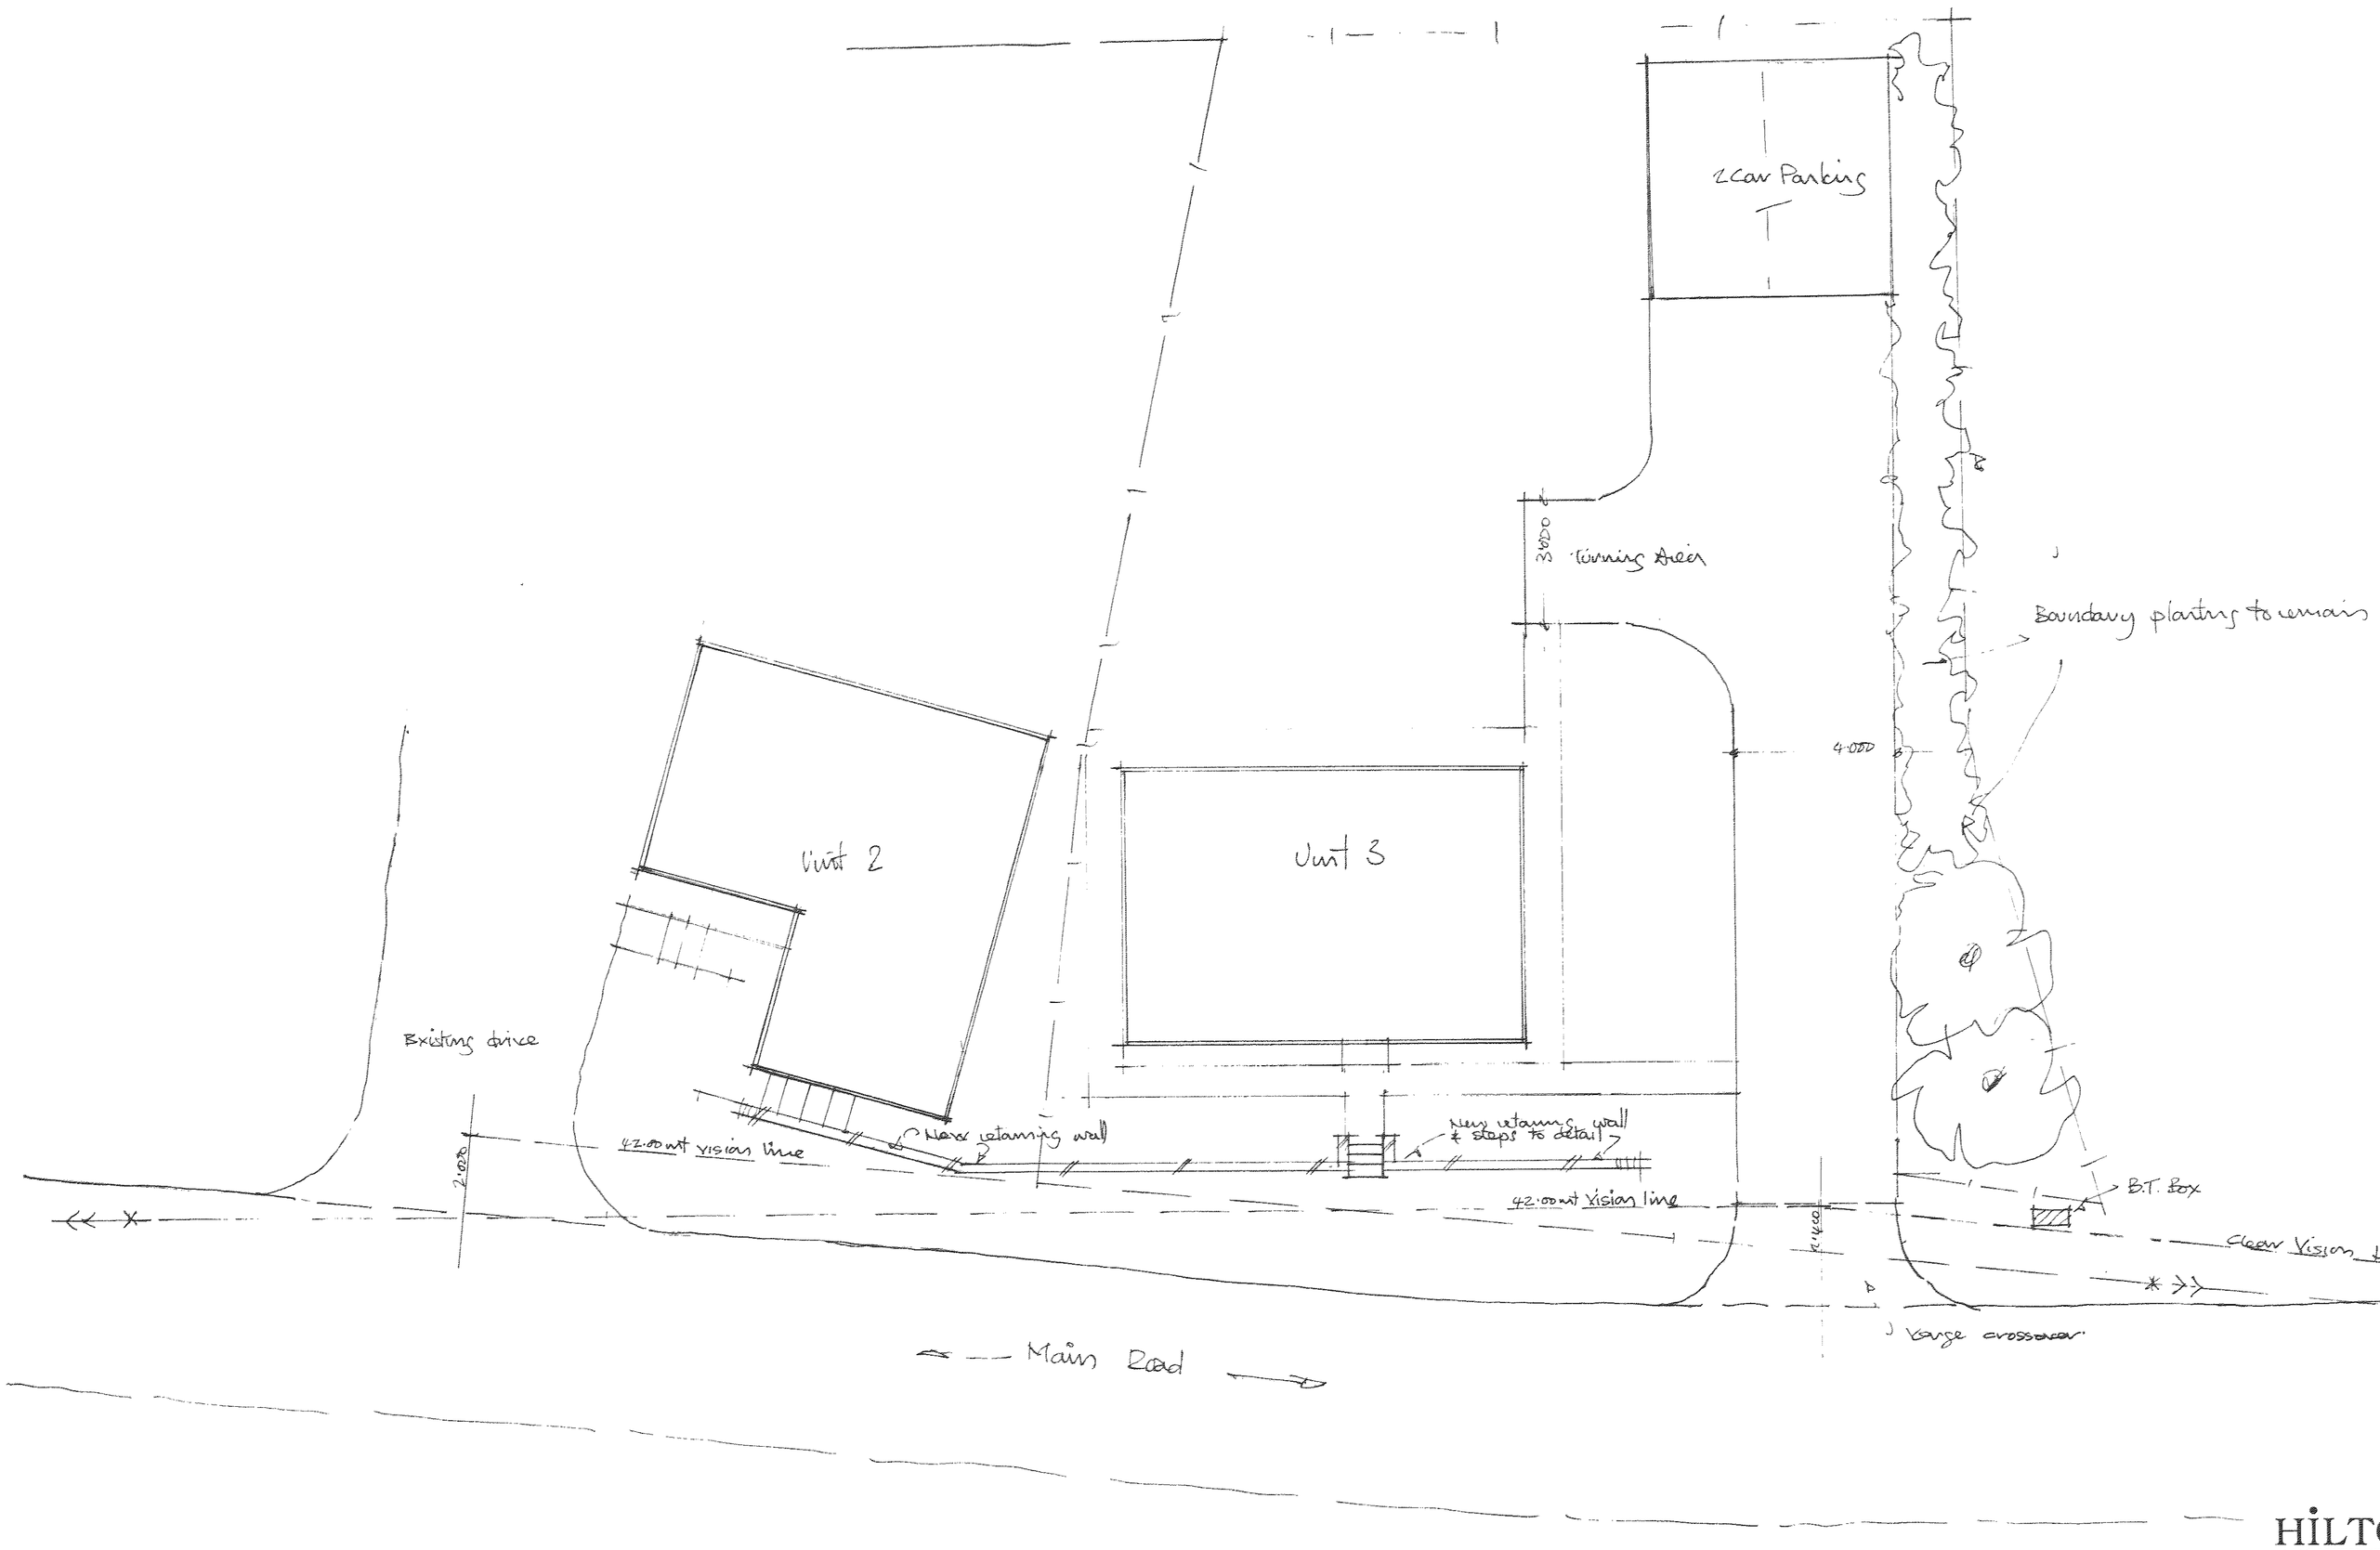

DEVELOPMENT SERVICES
19 FEB 2008
RECEIVED

HILTON
ARCHITECTURAL

PAUL BOWLEY

HILTON HOUSE
LONG STREET
ATHERSTONE
CV9 1AH

Tel: 01827 - 718140
Mobile: 07860 662092
E-mail: Hiltonarchitect@aol.com

The Croft
Main Road Ratcliffe Culey
Proposed Formation of New Driveway to Unit 3 & Associated works required
Hilton 014 – 1/100 02/08