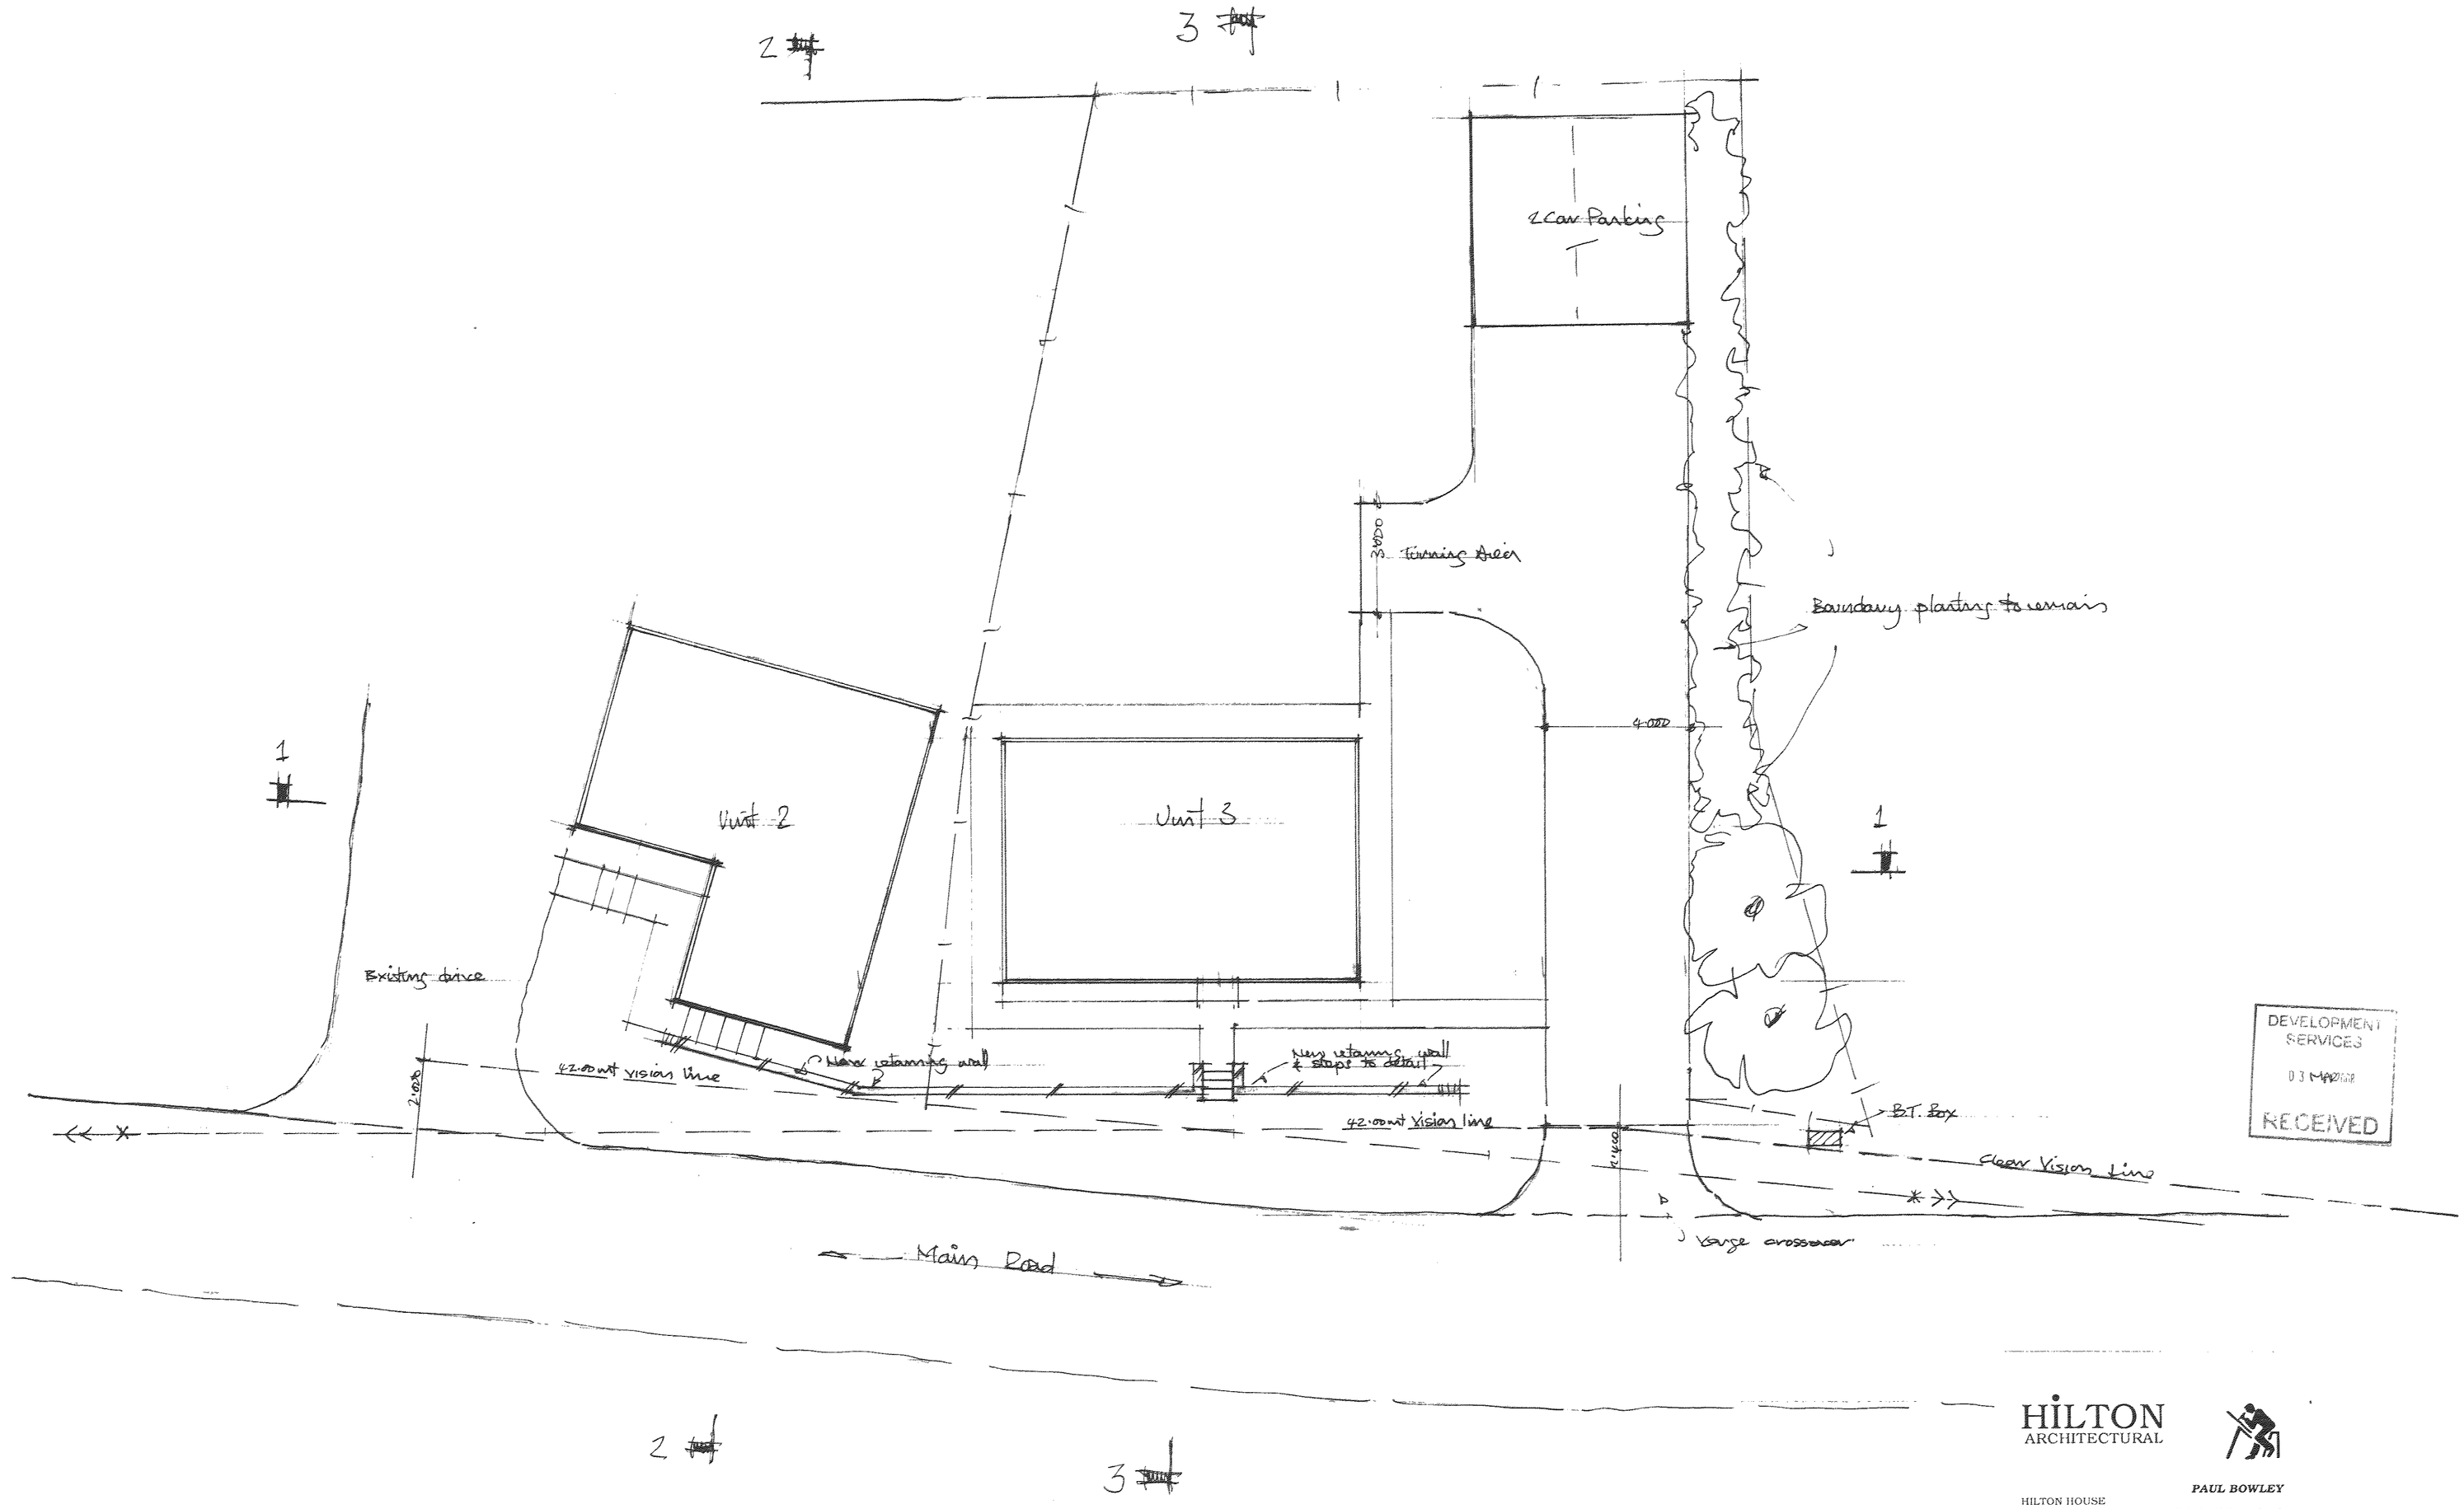

DEVELOPMENT SERVICES
D I Mapping
RECEIVED

HILTON ARCHITECTURAL

PAUL BOWLEY

HILTON HOUSE
LONG STREET
ATHERSTONE
CV9 1AH

Tel: 01827 - 718140
Mobile: 07860 662592
E-mail: Hiltonarchitect@aol.com

Box "A" section lines Added 080308

The Croft
Main Road Ratcliffe Culey
Proposed Formation of
New Driveway to Unit 3
& Associated works required
Hilton 014A - 1/100 02/08