



Depth from cover level to soffit of pipe 3 m to 6 m with ladder and
reducing slab Rigid material construction with concrete surround

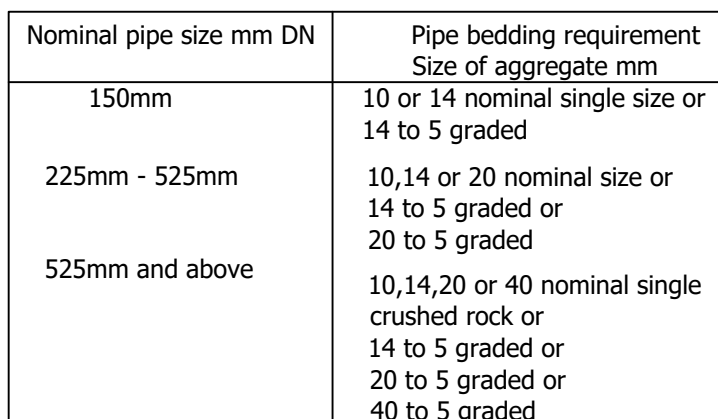

Alternative Rigid material construction with concrete surround

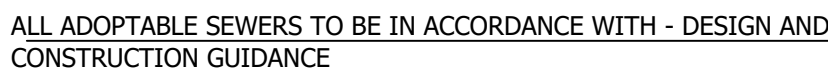


- | Nominal Dia. | Maximum Effective Length
(m) |
|-----------------|---------------------------------|
| 150 to 600 | 0.6 |
| Over 600 to 750 | 1.0 |
| Over 750 | 1.25 |

Depth from cover level to soffit of pipe less than 1.5m
Maximum pipe size 450 mm diameter
Rigid material construction



Depth from cover level to soffit of pipe less than 1.5m for pipes in excess of 450mm Dia.

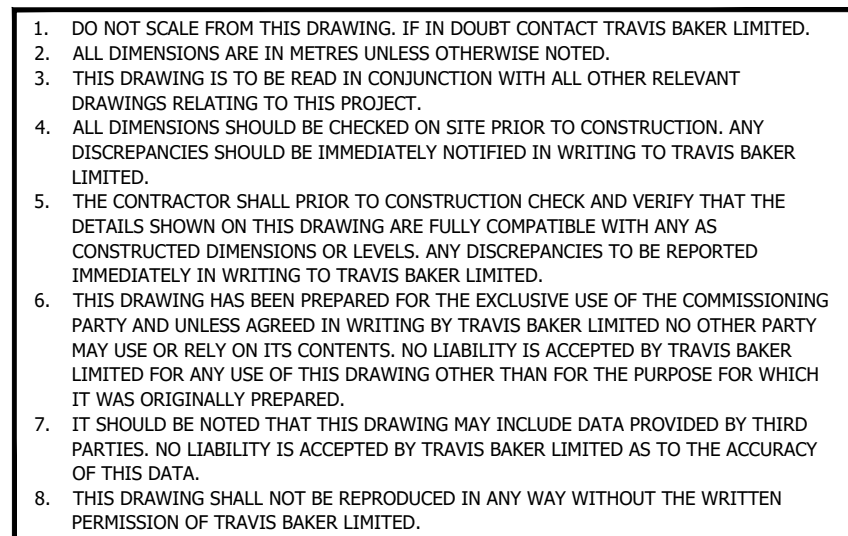

PRELIMINARY
SUBJECT TO SECTION 38
AND SECTION 104 APPROVAL

ALL EXISTING INVERT LEVELS
TBC ON SITE AND RESULTS PASSED
BACK TO TRAVIS BAKER BEFORE
THE COMMENCEMENT OF ANY WORKS

ALL ADOPTABLE DRAINAGE MUST
COMPLY WITH DESIGN &
CONSTRUCTION GUIDANCE & SEVERN
TRENT WATER REQUIREMENTS

THIS DRAWING IS PRELIMINARY ONLY
AND SHOULD NOT BE USED FOR
CONSTRUCTION UNTIL INSTRUCTED BY
CLIENT TO CHANGE DRAWING STATUS
TO 'FOR CONSTRUCTION' AS WELL AS
S38 AND S104 TECHNICAL APPROVAL
BEING GRANTED

REV	DESCRIPTION	DATE	BY	AUTH
-----	-------------	------	----	------



CLIENT
OWL HOMES LTD

PROJECT
WYKIN LANE,
STOKE GOLDING

TITLE
DRAINAGE CONSTRUCTION
DETAILS

DRAWN RP	AUTHORISED JC	SCALE NOT TO SCALE@A1	DATE 24.01.25
-------------	------------------	-----------------------------	------------------

PROJECT NO. 24271	DRAWING NO. 204	REV -
----------------------	--------------------	----------

STATUS. PRELIMINARY/FOR APPROVAL

COPYRIGHT TRAVIS BAKER LIMITED. ALL RIGHTS RESERVED.