
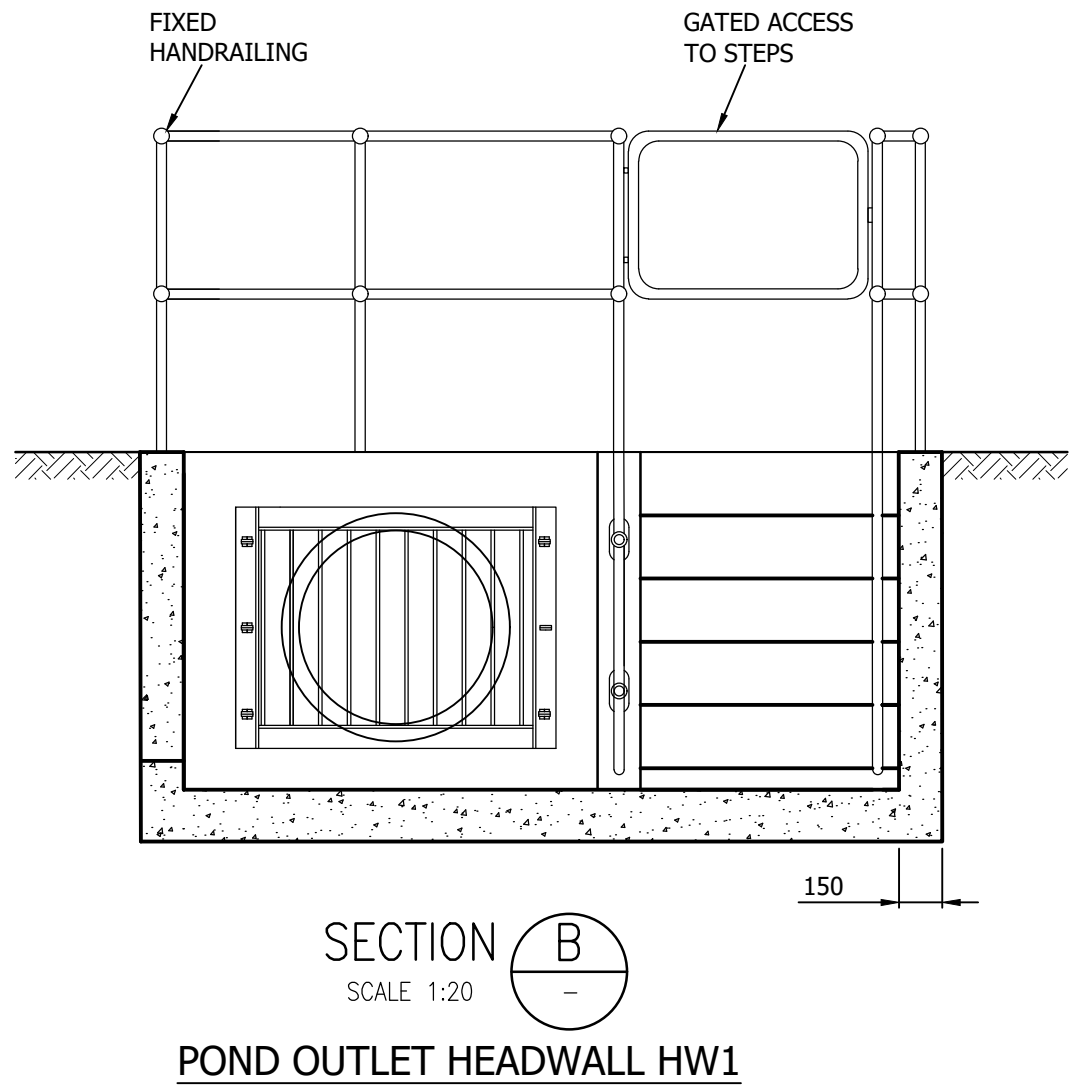
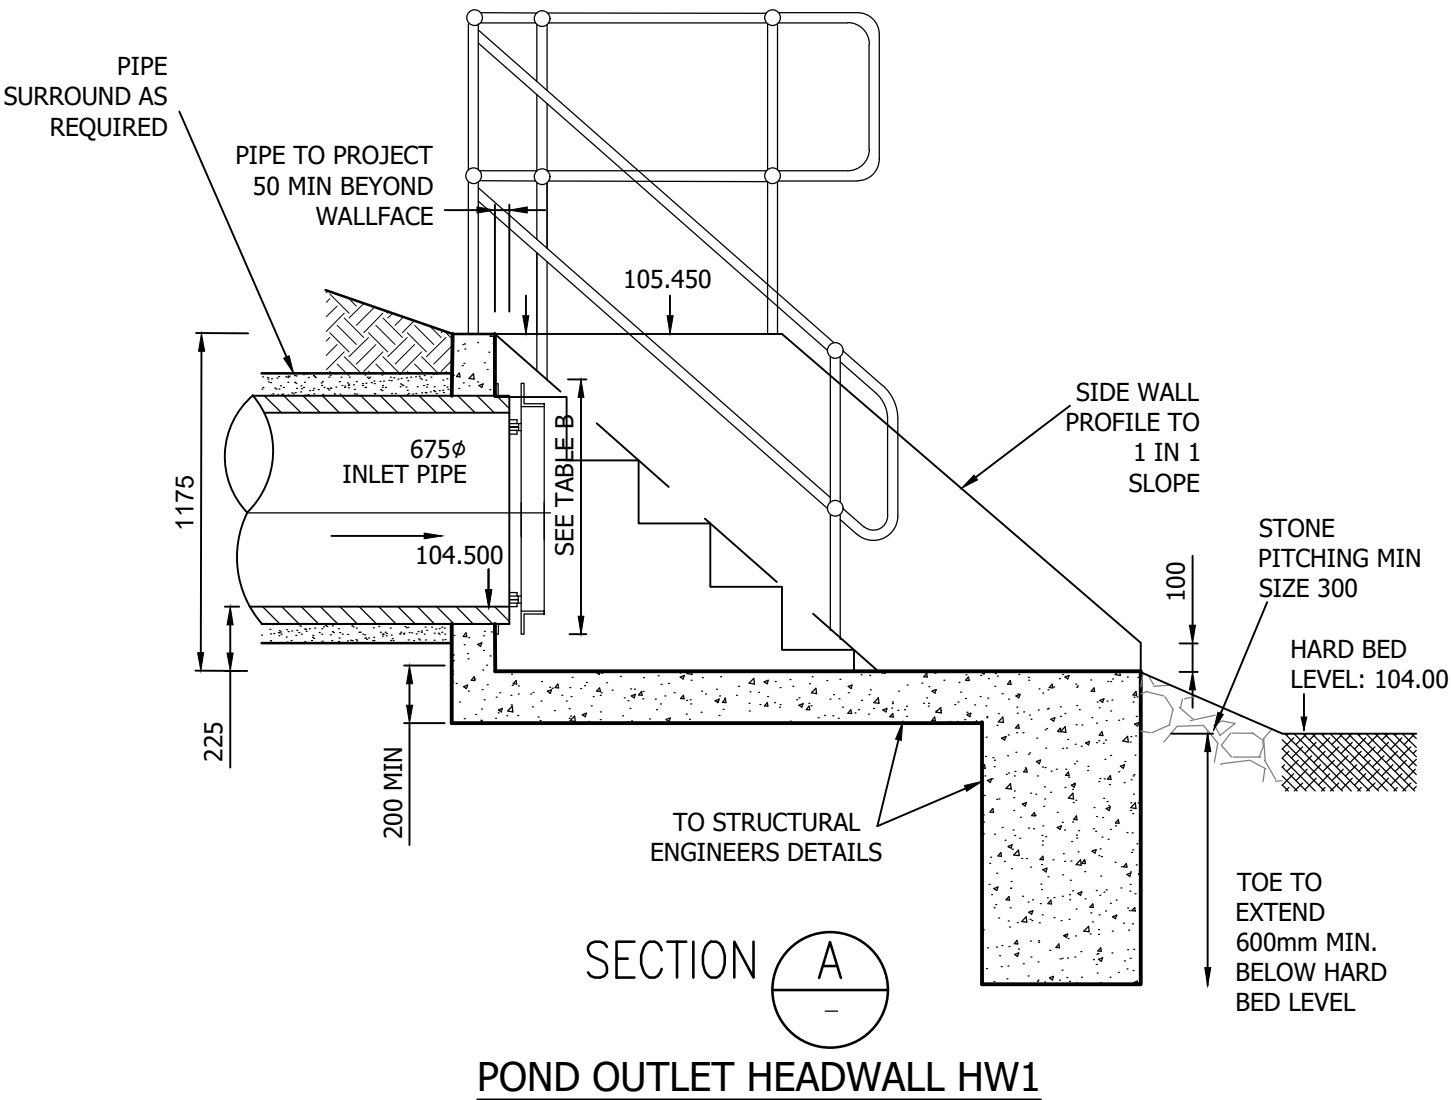


HEADWALL 1

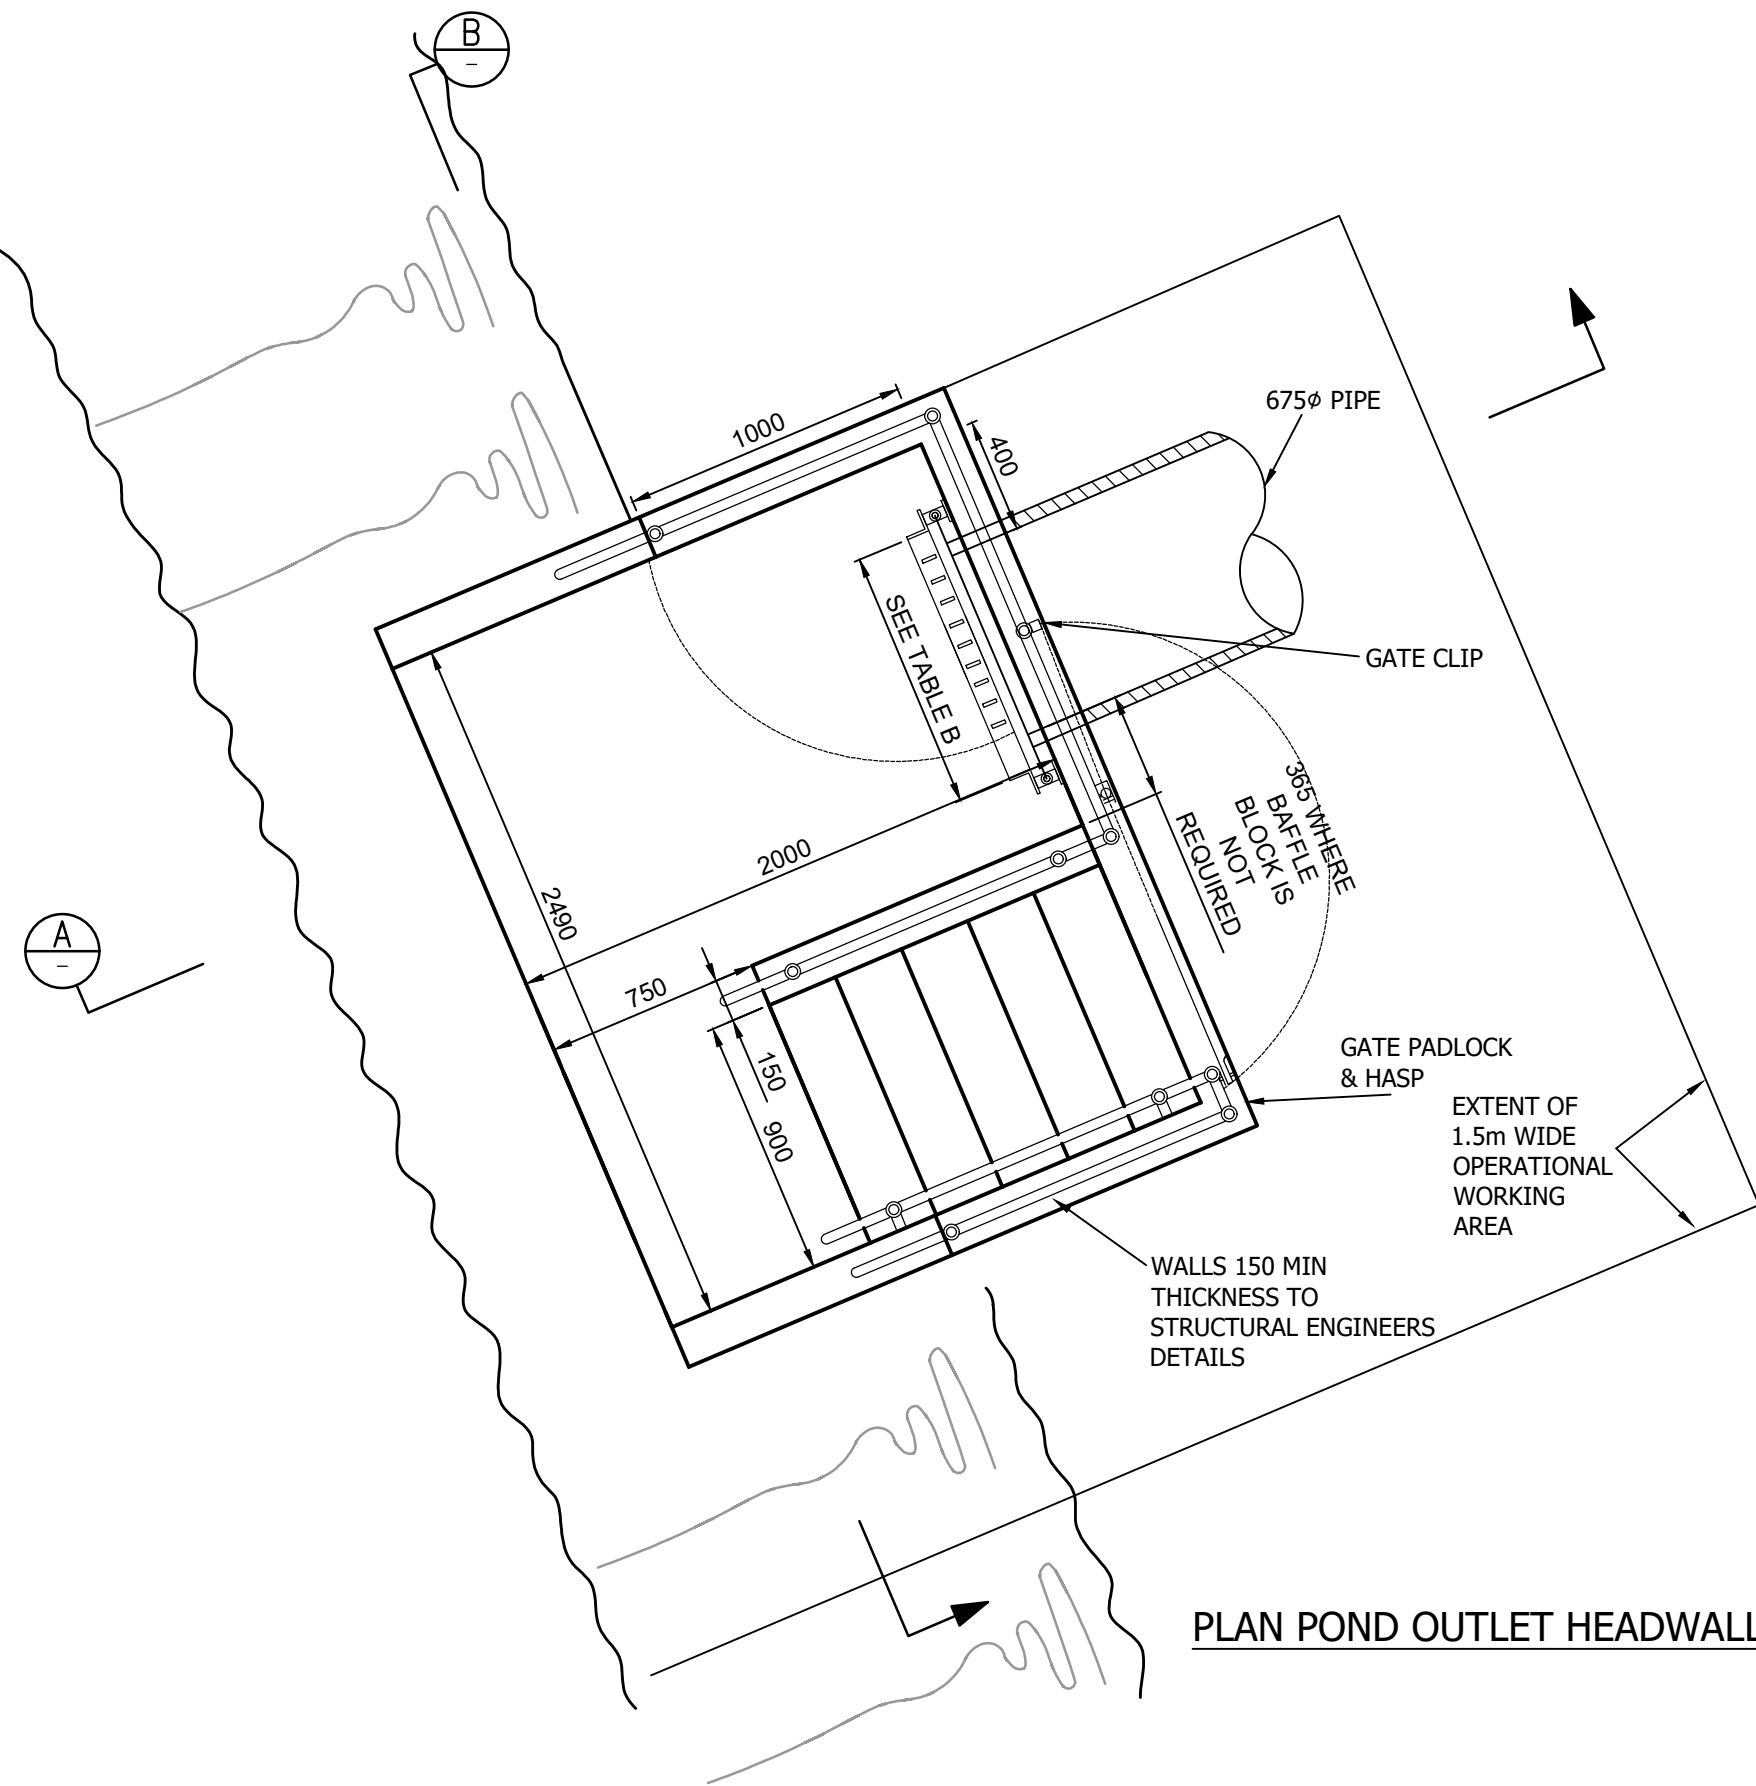

1. DO NOT SCALE FROM THIS DRAWING. IF IN DOUBT CONTACT TRAVIS BAKER LIMITED.
2. ALL DIMENSIONS ARE IN METRES UNLESS OTHERWISE NOTED.
3. THIS DRAWING IS TO BE READ IN CONJUNCTION WITH ALL OTHER RELEVANT DRAWINGS RELATING TO THIS PROJECT.
4. ALL DIMENSIONS SHOULD BE CHECKED ON SITE PRIOR TO CONSTRUCTION. ANY DISCREPANCIES SHOULD BE IMMEDIATELY NOTIFIED IN WRITING TO TRAVIS BAKER LIMITED.
5. THE CONTRACTOR SHALL PRIOR TO CONSTRUCTION CHECK AND VERIFY THAT THE DETAILS SHOWN ON THIS DRAWING ARE FULLY COMPATIBLE WITH ANY AS CONSTRUCTED DIMENSIONS OR LEVELS. ANY DISCREPANCIES TO BE REPORTED IMMEDIATELY IN WRITING TO TRAVIS BAKER LIMITED.
6. THIS DRAWING HAS BEEN PREPARED FOR THE EXCLUSIVE USE OF THE COMMISSIONING PARTY AND UNLESS AGREED IN WRITING BY TRAVIS BAKER LIMITED NO OTHER PARTY MAY USE OR RELY ON ITS CONTENTS. NO LIABILITY IS ACCEPTED BY TRAVIS BAKER LIMITED FOR ANY USE OF THIS DRAWING OTHER THAN FOR THE PURPOSE FOR WHICH IT WAS ORIGINALLY PREPARED.
7. IT SHOULD BE NOTED THAT THIS DRAWING MAY INCLUDE DATA PROVIDED BY THIRD PARTIES. NO LIABILITY IS ACCEPTED BY TRAVIS BAKER LIMITED AS TO THE ACCURACY OF THIS DATA.
8. THIS DRAWING SHALL NOT BE REPRODUCED IN ANY WAY WITHOUT THE WRITTEN PERMISSION OF TRAVIS BAKER LIMITED.

THIS DRAWING IS PRELIMINARY ONLY AND SHOULD NOT BE USED FOR CONSTRUCTION UNTIL INSTRUCTED BY CLIENT TO CHANGE DRAWING STATUS TO 'FOR CONSTRUCTION' AS WELL AS S38 AND S104 TECHNICAL APPROVAL BEING GRANTED




CONNECTIONS TO EXISTING SEWERS SUBJECT TO 106 APPROVAL

PRELIMINARY SUBJECT TO SECTION 38 AND SECTION 104 APPROVAL

ALL EXISTING INVERT LEVELS TBC ON SITE AND RESULTS PASSED BACK TO TRAVIS BAKER BEFORE THE COMMENCEMENT OF ANY WORKS

ALL ADOPTABLE DRAINAGE MUST COMPLY WITH DESIGN & CONSTRUCTION GUIDANCE & SEVERN TRENT WATER REQUIREMENTS

HEADWALL 2

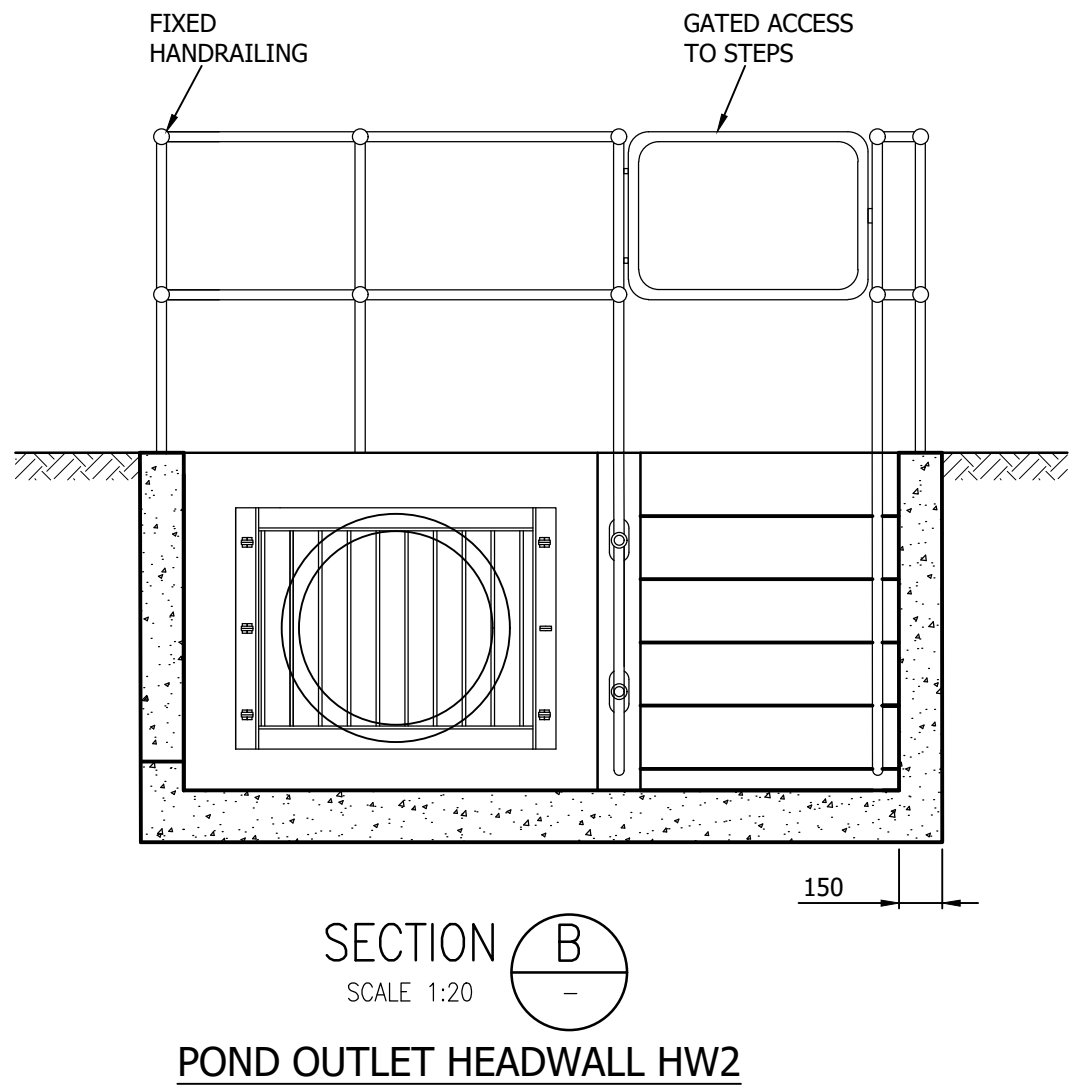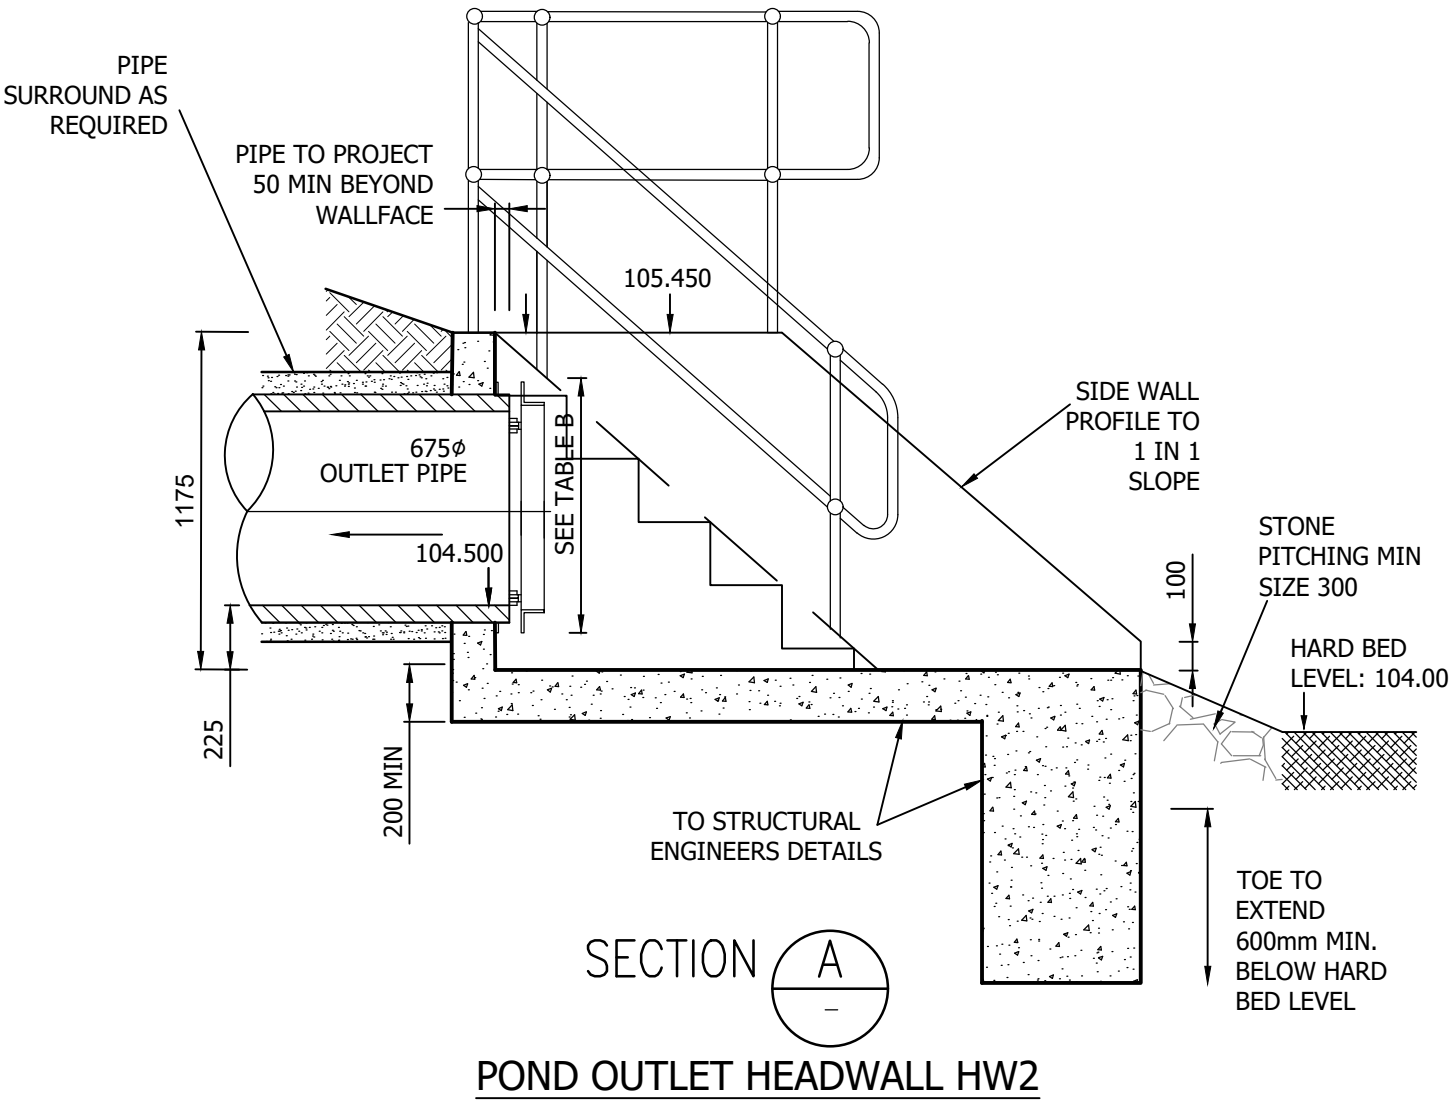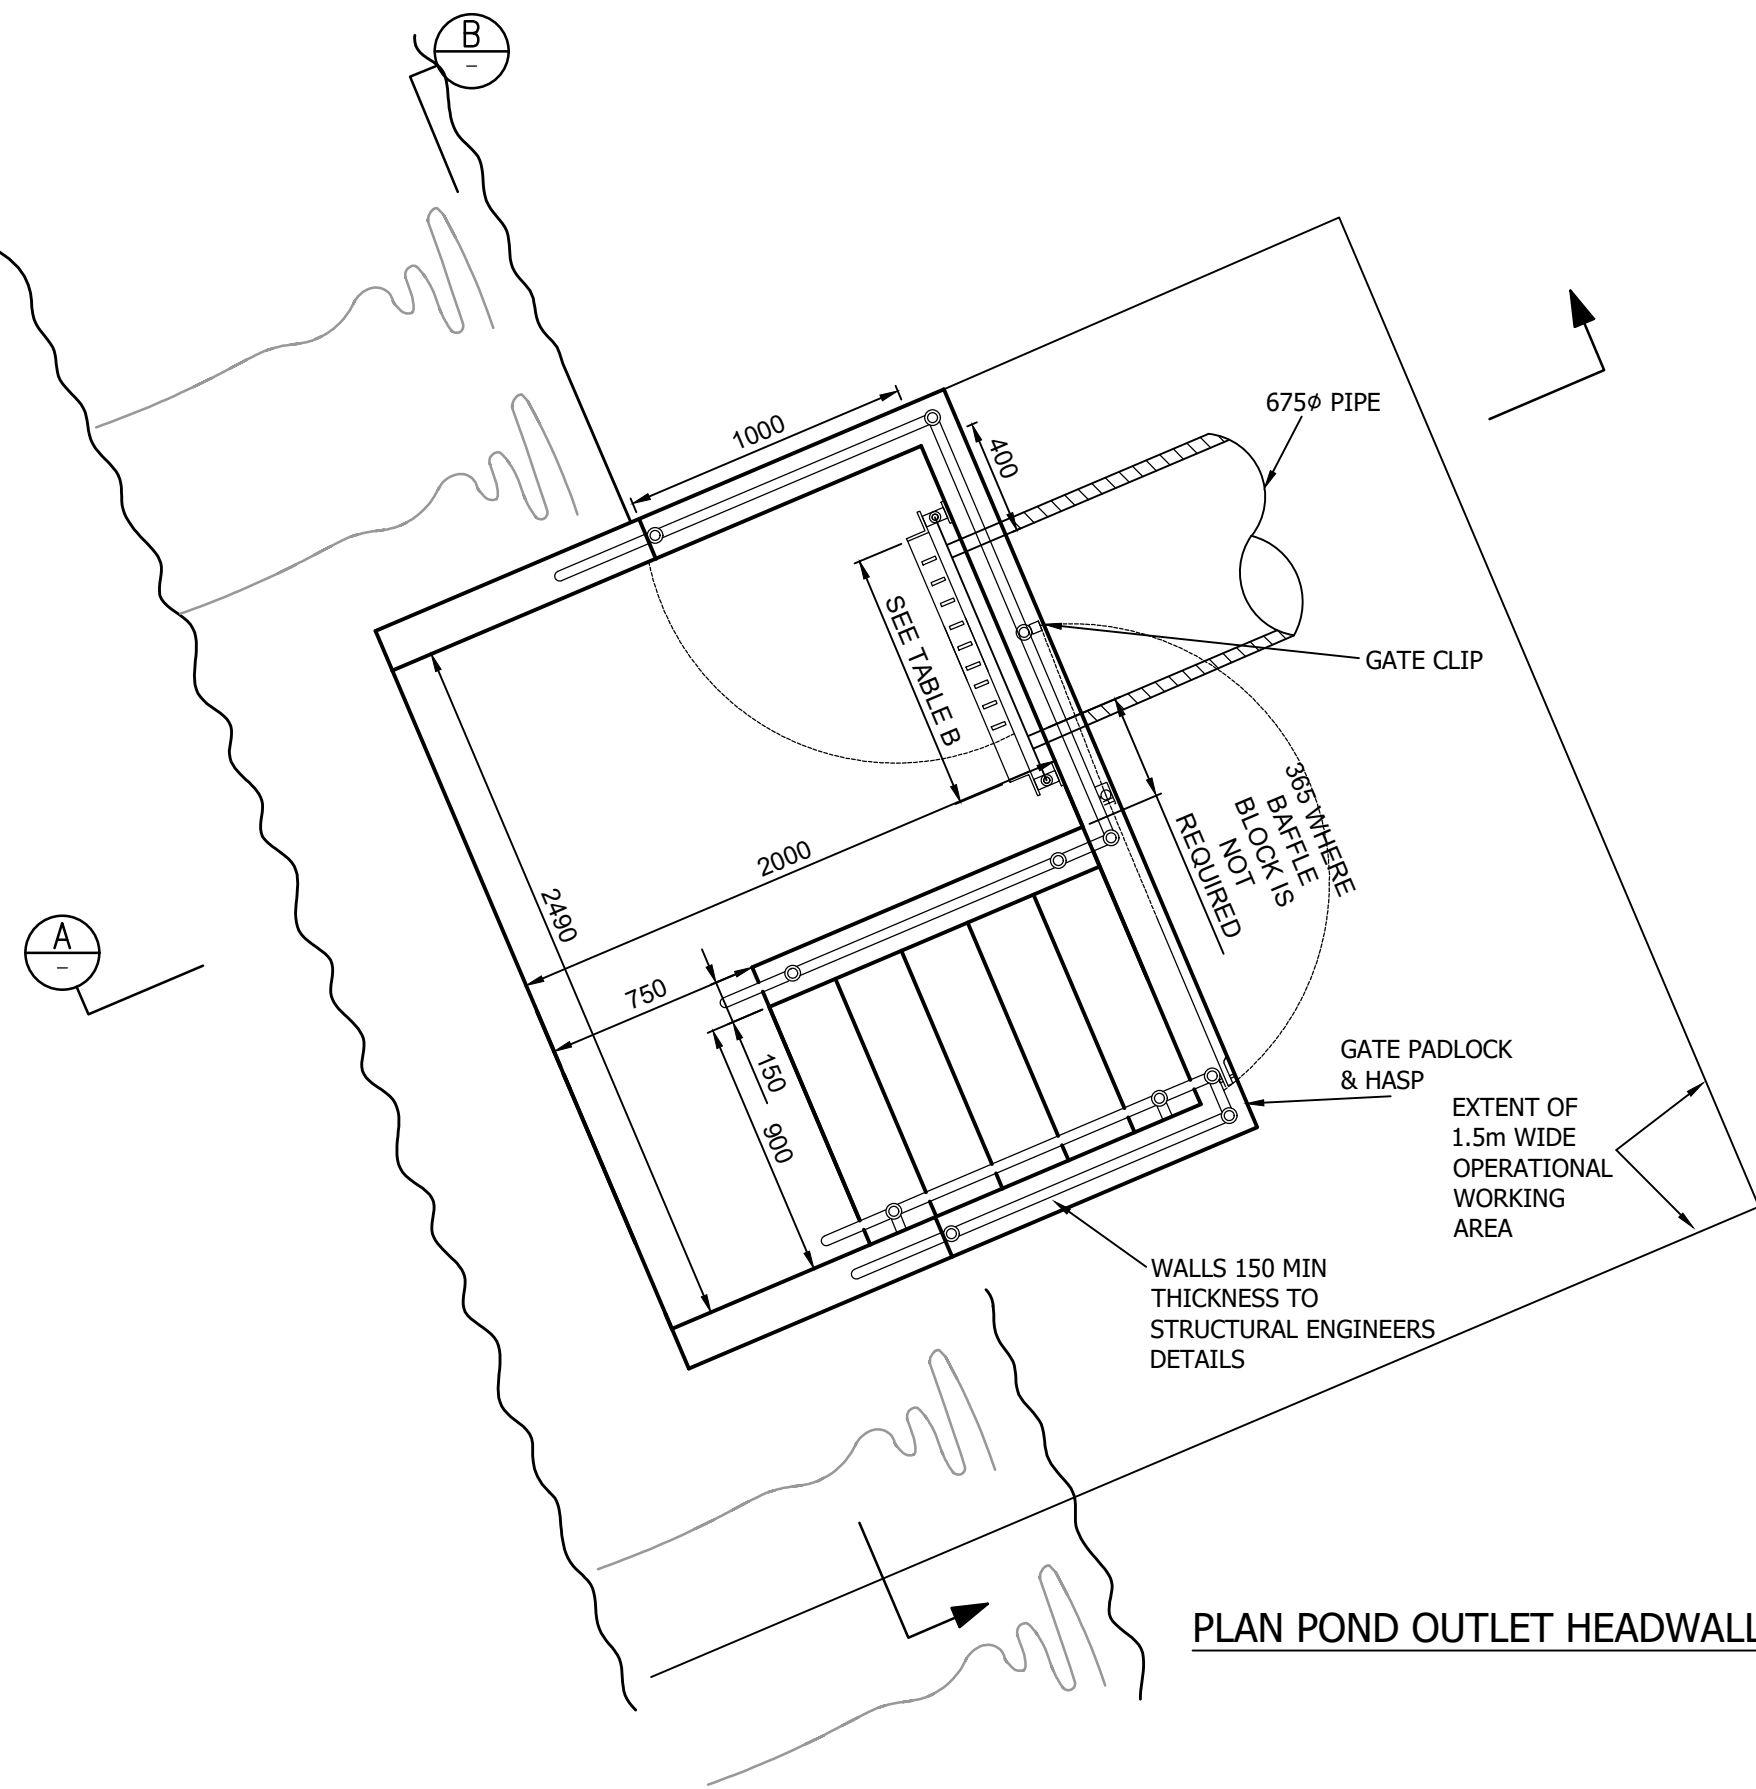

REV	DESCRIPTION	DATE	BY	AUTH
A	HEADWALL DETAILS AMENDED TO SUIT SEVERN TRENT WATER COMMENTS.	03.03.25	JC	JC



travis baker

Travis Baker
Trinity Point
New Road
Halesowen
West Midlands
B63 3HY

Tel: **0121 550 8037**
Fax: **0121 550 8047**
info@travisbaker.co.uk
www.travisbaker.co.uk

CLIENT
OWL HOMES LTD

PROJECT
**WYKIN LANE,
STOKE GOLDING**

TITLE
POND HEADWALL DETAILS

DRAWN	AUTHORISED	SCALE	DATE
RP	JC	1:250@A0	24.01.25

PROJECT NO.	DRAWING NO.	REV
24271	206	A

STATUS:
PRELIMINARY/FOR APPROVAL