DEVELOPMENT SERVICES
28 OCT 2008
RECEIVED

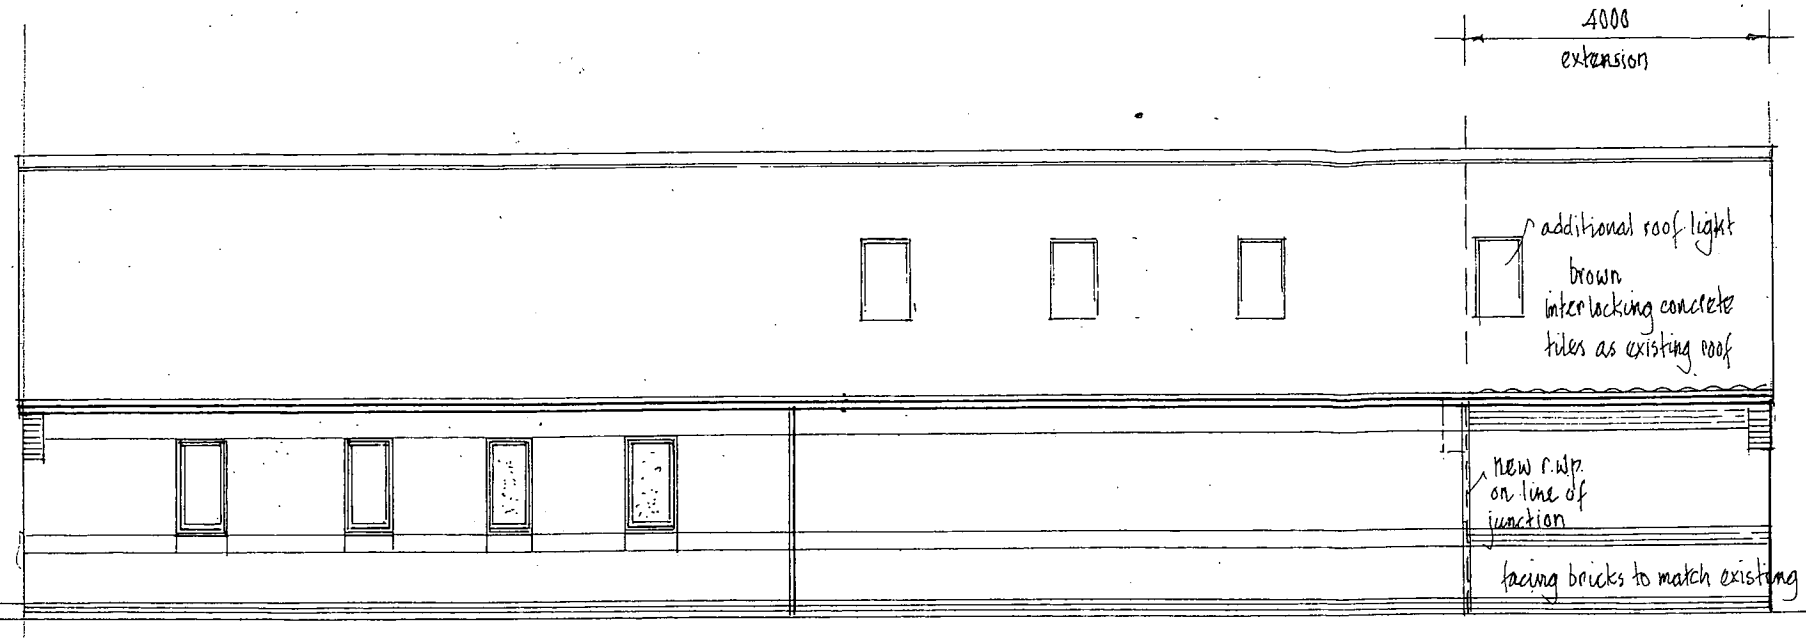

south-west side elevation

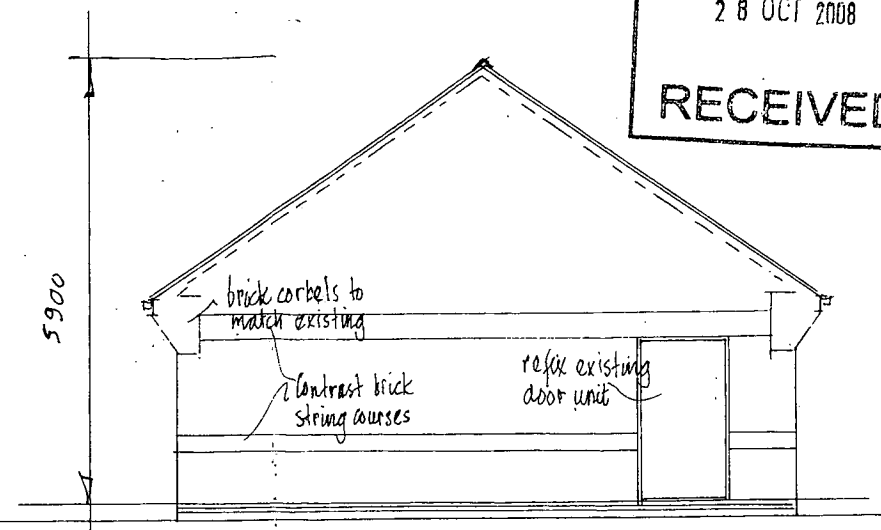

rear elevation

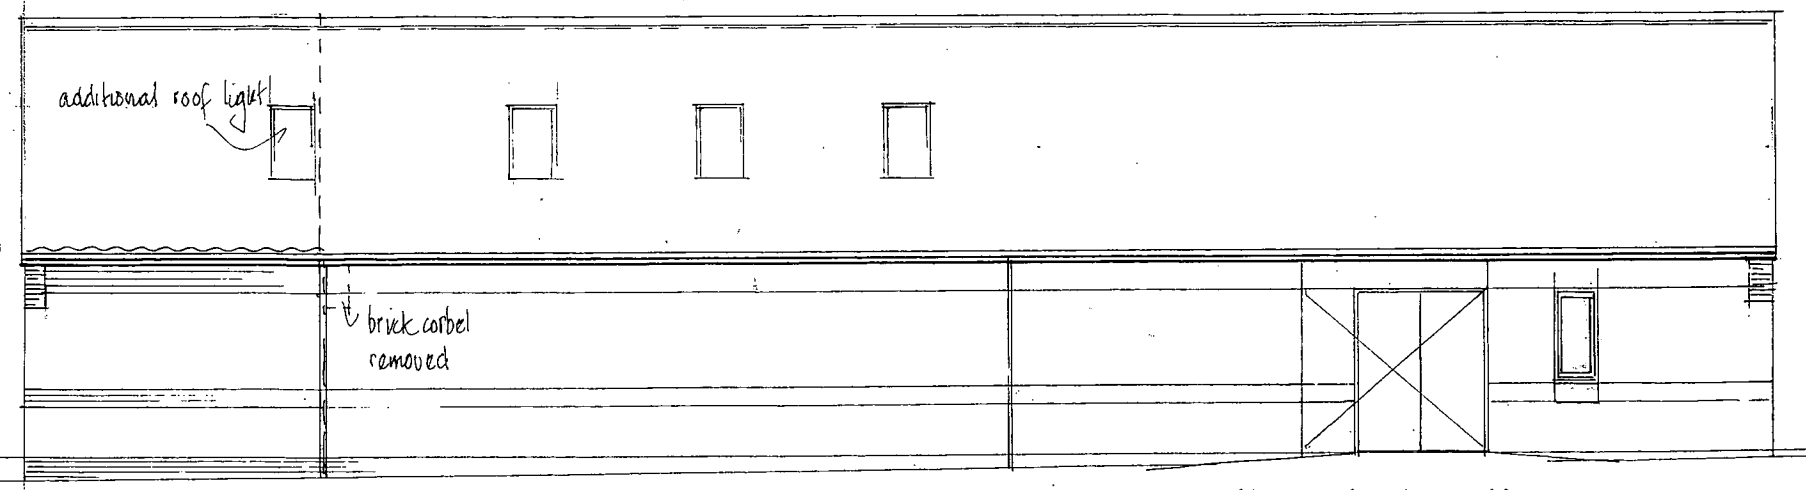

north east elevation

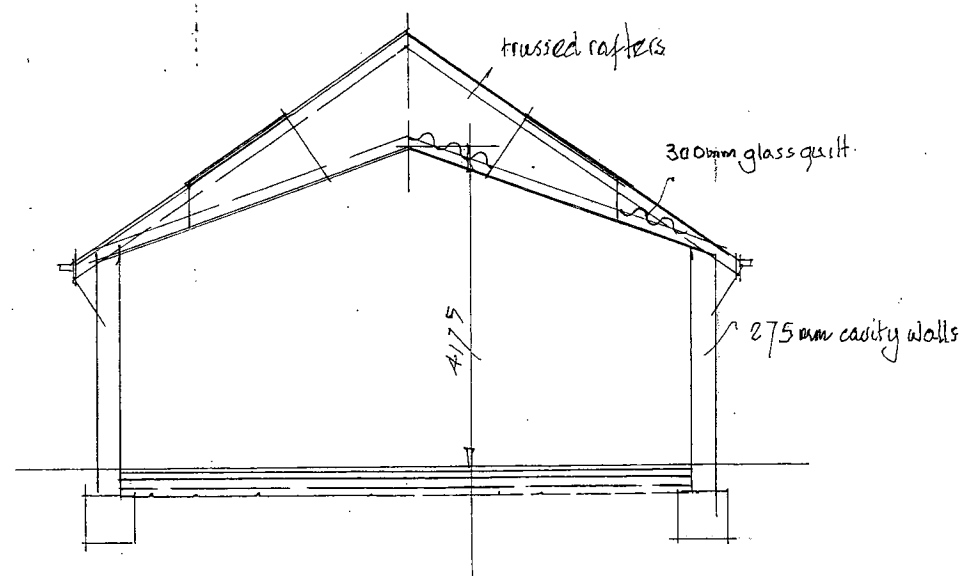

section

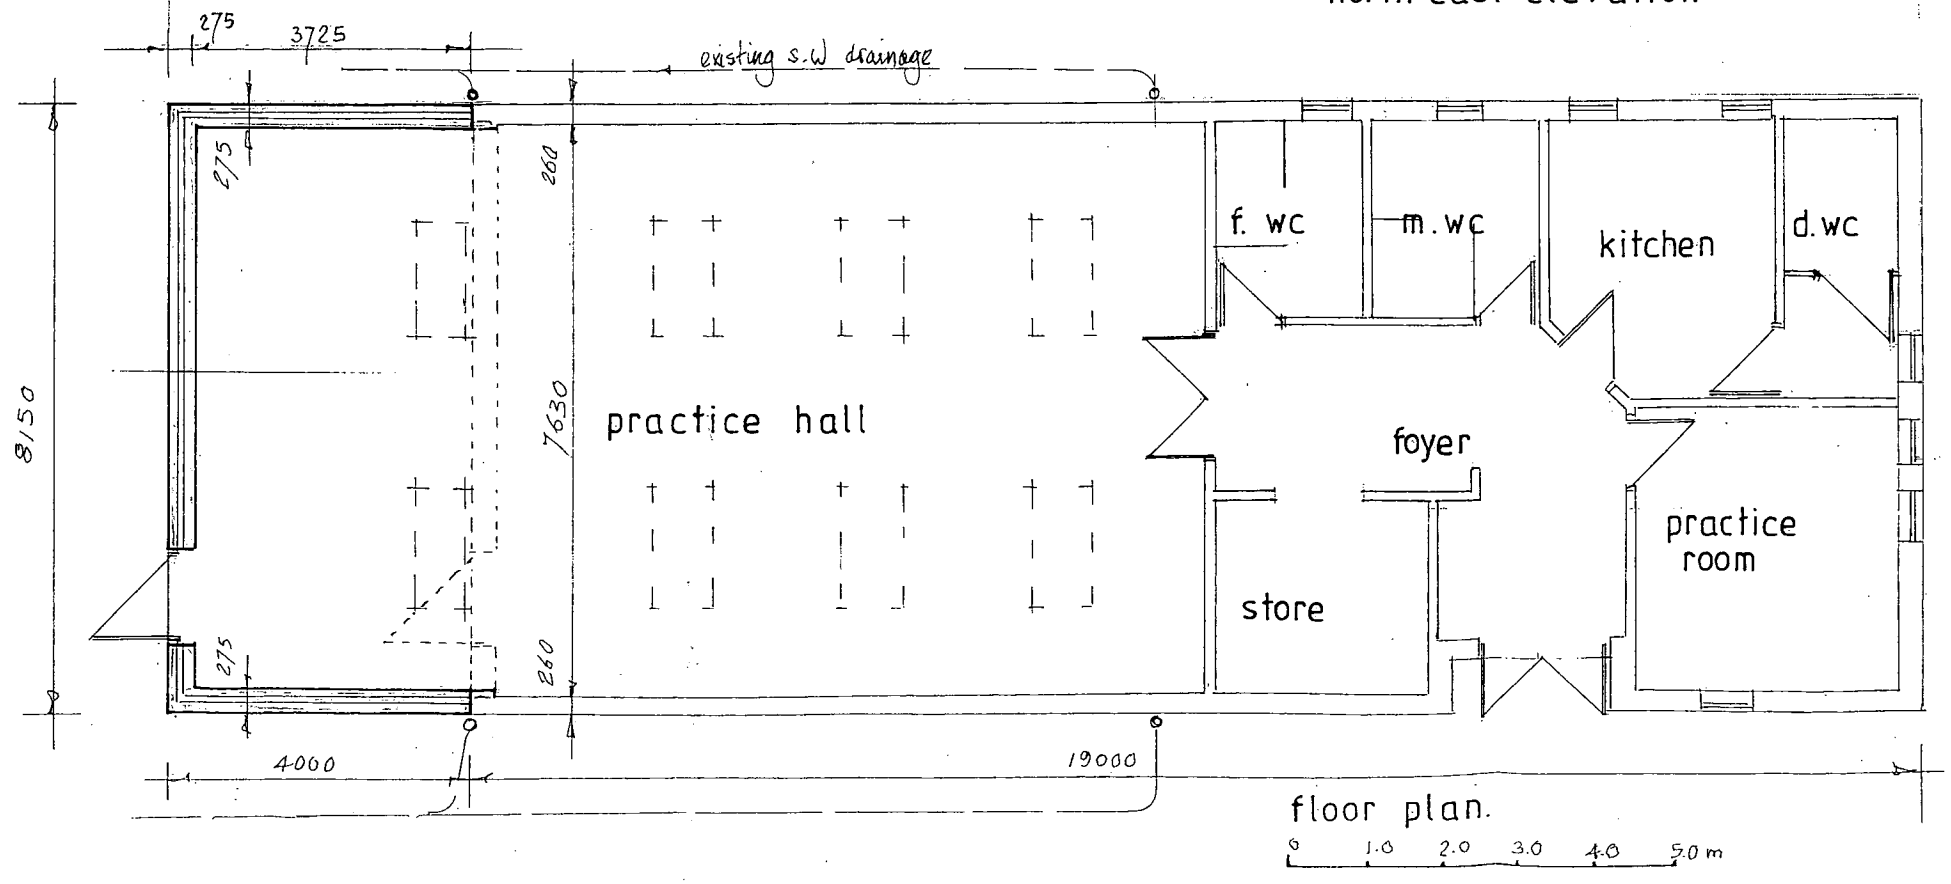

floor plan.

DAVID HAYNES dip. Arch. A.R.I.B.A. **ARCHITECT**
56, Leicester Road, Groby, Leicester. LE6 0DJ
tel & fax: 0116 2872597 mob: 07973 156209 email: david@dandmhaynes.co.uk

EXTENSION TO BAND ROOM THE RATBY BAND
TAVERNER DRIVE RATBY LE6 0HQ

scale 1:100 date 10.2008 drawing number 2284:5