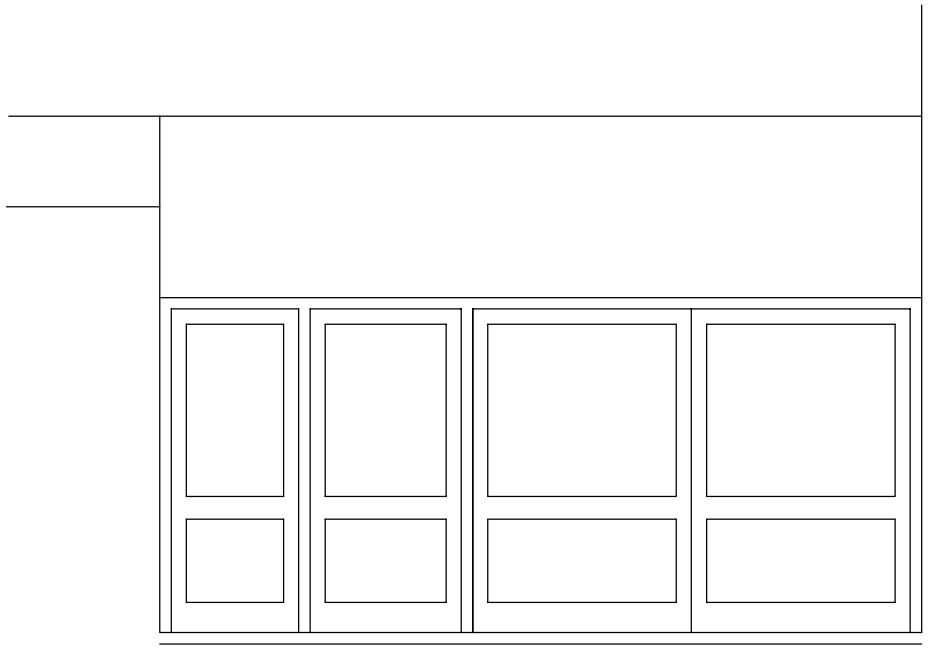

elevation to castle street

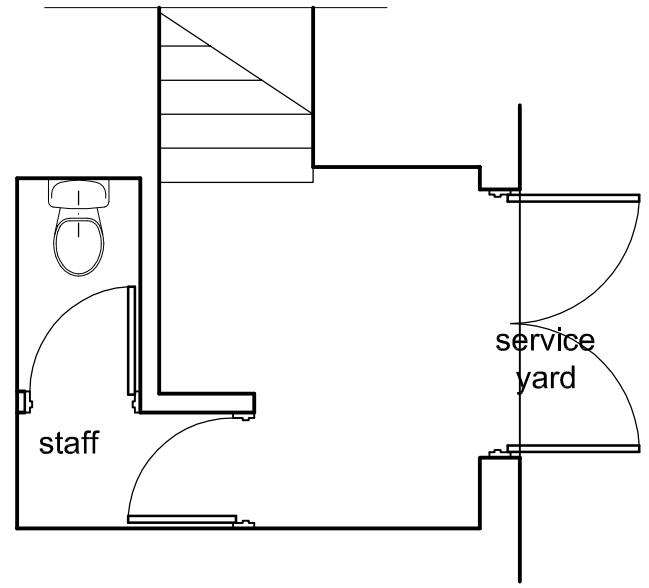

upper level

Contractor to check all dimensions prior to commencement on site and notify the architect of any errors, omissions or discrepancies.

CDM Design Risk Assesment

No special construction risks identified.
No special maintenance risks identified.

notes:

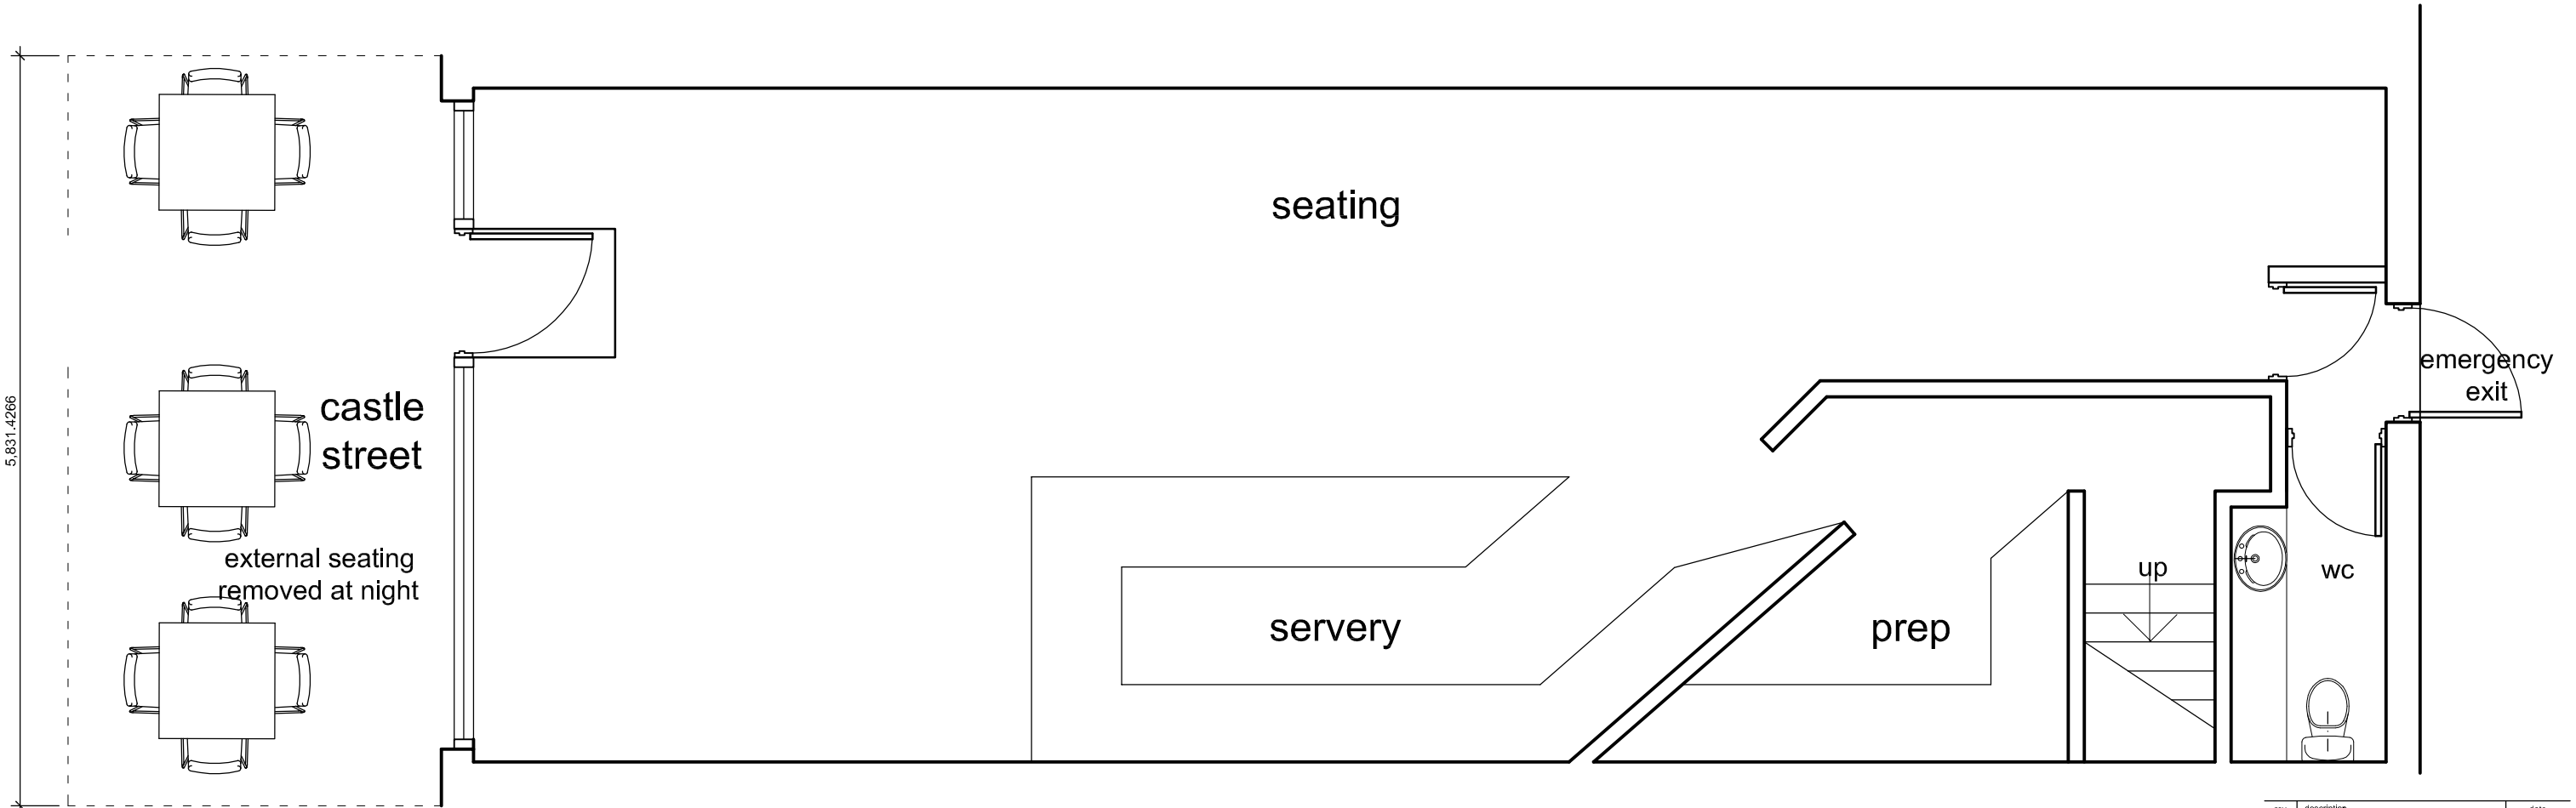

0 1 2 3 4 5

scale bar (metres)

rev	description	date

change of use to restaurant
9 Castle Street Hinckley
for Mrs H Pouralf

layout

drg. no. P103(20)01 rev. /

scale	date ©	ref
1:50 @ A3	sept '11	mac