
Existing fascias will be removed in all cases unless prior arrangements have been made


Co-op are to ensure that an L.T supply is left on the outside of the building to which Futurama can connect to illuminate any sign

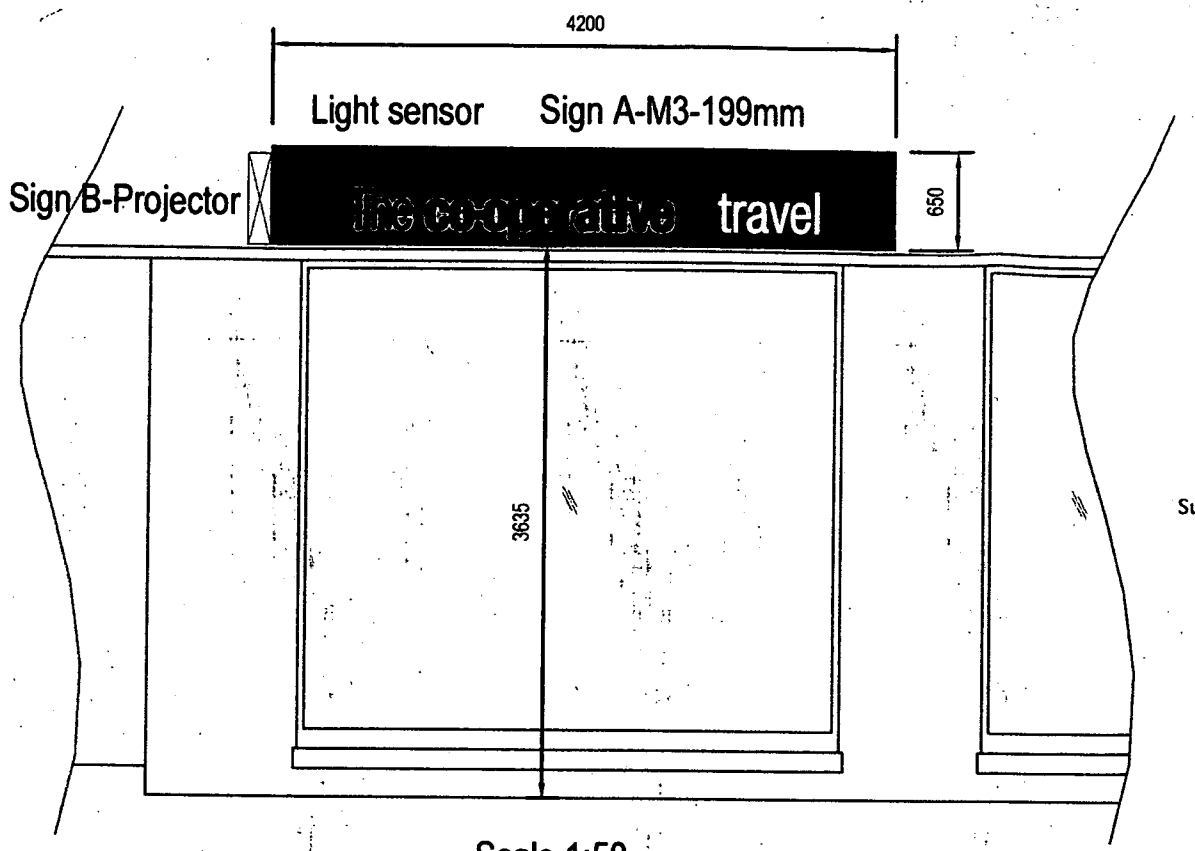


Scale 1:50

DEVELOPMENT SERVICES
21 DEC 2007
RECEIVED

Signage specification:
Aluminium tray panel, 75mm deep on a back ladder frame & painted pantone orange ref 1495.
The letters: 'co-operative' to be moulded from silver acylic with blue vinyl pantone ref 2757 applied to the faces. these letters are mounted on an orange inlaid acylic filter, internally illuminated to give a 'halo' effect. The word 'The' is to be , -illuminated, fret-cut from 5mm thick blue acylic pantone ref 2757.
The text,'travel' to be inlaid opal acylic with orange filter, internally illuminated.

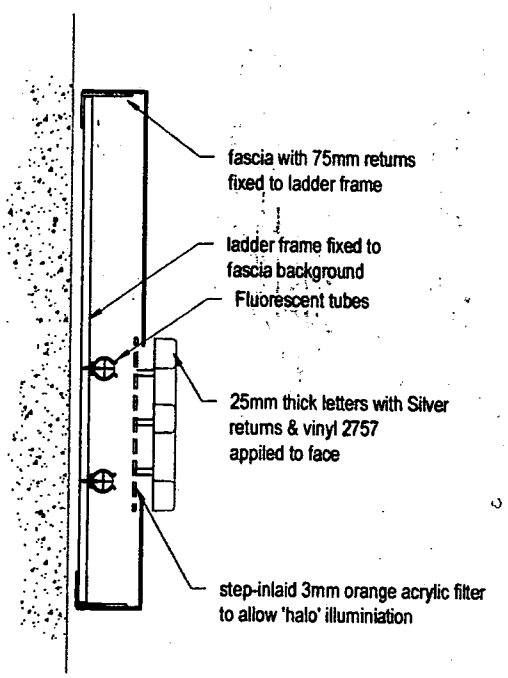


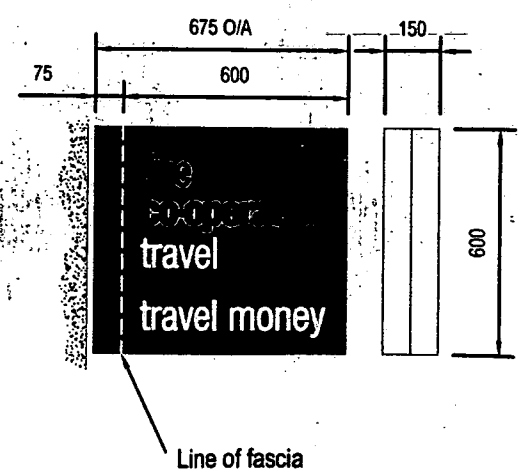

Sign B-Double sided projector
Scale 1:20

Projector Specification:
Constructed from two back to back, 75mm deep aluminium trays around a fabricated aluminium frame with fixing points within the unit. face panels to be finished pantone orange ref 1495.
The letter 'co-operative' to be step inlaid clear acylic with blue vinyl ref 2757 applied to the faces.
The word 'The' is to be non-illuminated, blue vinyl pantone ref 2757.The text, 'travel':
to be inlaid opal acylic with orange filter,non illuminated.

Site Plan

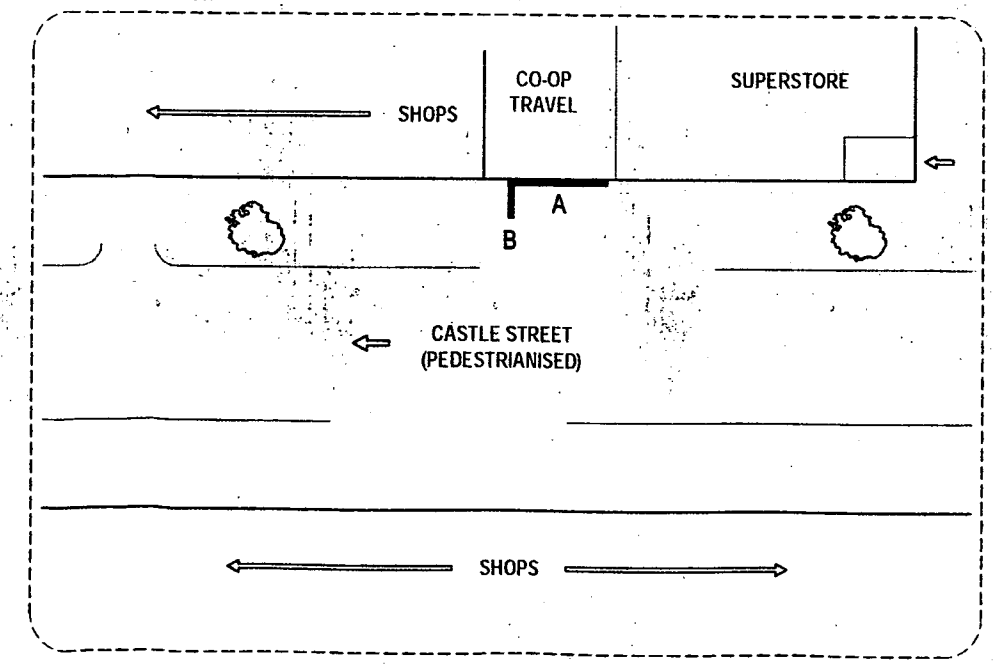

Issue	Date	Int	Comments
A	03/12/07	DJ	Original Issue

Client: Travelcare

Site: 47 Castle Street
Hinckley
Leicester
LE10 1DA

Job No: 50254 Dwg No:

Scale: As Shown Site No: 151124

Date: 03/12/07 Issue-A

Drawn: GH Checked:

Futurama

realising corporate identity in the built environment

Olympia House
Metro Park 45
Middleton Grove
Leeds
LS11 5TJ
United Kingdom

Telephone : 0113 270 5595
Facsimile : 0113 277 1143
E-mail : postbox@futurama.ltd.uk

© Copyright Design. Do Not Scale