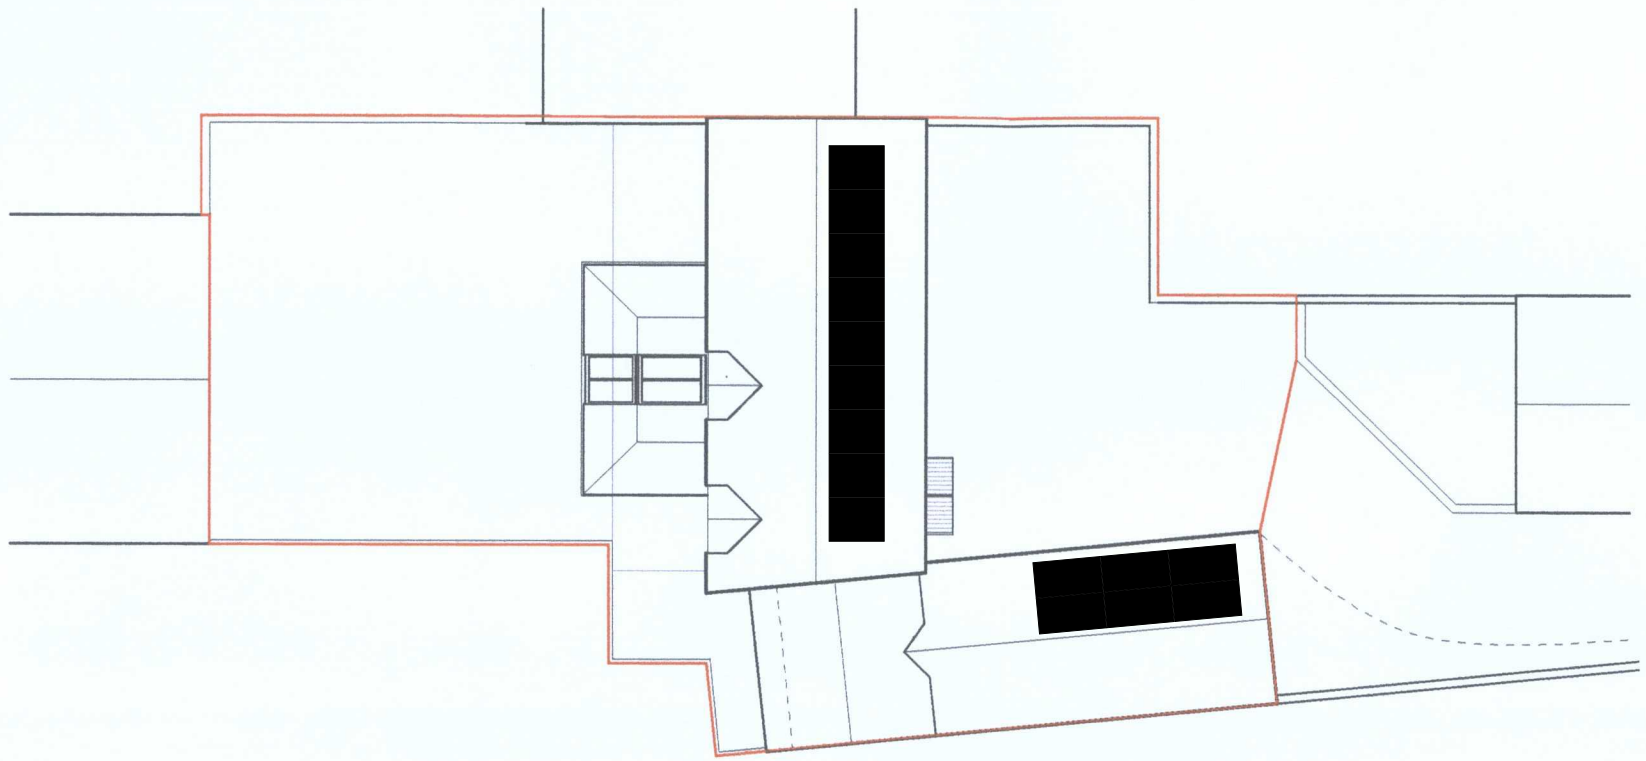

proposed site plan 1:200

■
Solar PV - 15 x Trina Vertex S+ 455 W all-black (6.83 kWp)
9 main roof, 6 side wing. Panel 1762 x 1134 x 30 mm
Drawn in plan at assumed 35 deg pitch. Max 100 mm above existing slate

scale bar in meters
0 1 2 3 4 5 6 7 8 9 10

DRAWING TITLE
Proposed Site Plan

C3
architecture & design
tel: 07929 35357
arc@circle3.co.uk

SCALE	DRAWN BY
1:200	PRC
DATE	**REVISED**
March 2010	

CLIENT/SITE
Alterations to 1A Main Street
Thornton, Leicestershire
for Mr. & Mrs.Hughes

DRAWING NO.
H110(SK)01

NO DIMENSION SHOULD BE SCALED