


MAIN STREET

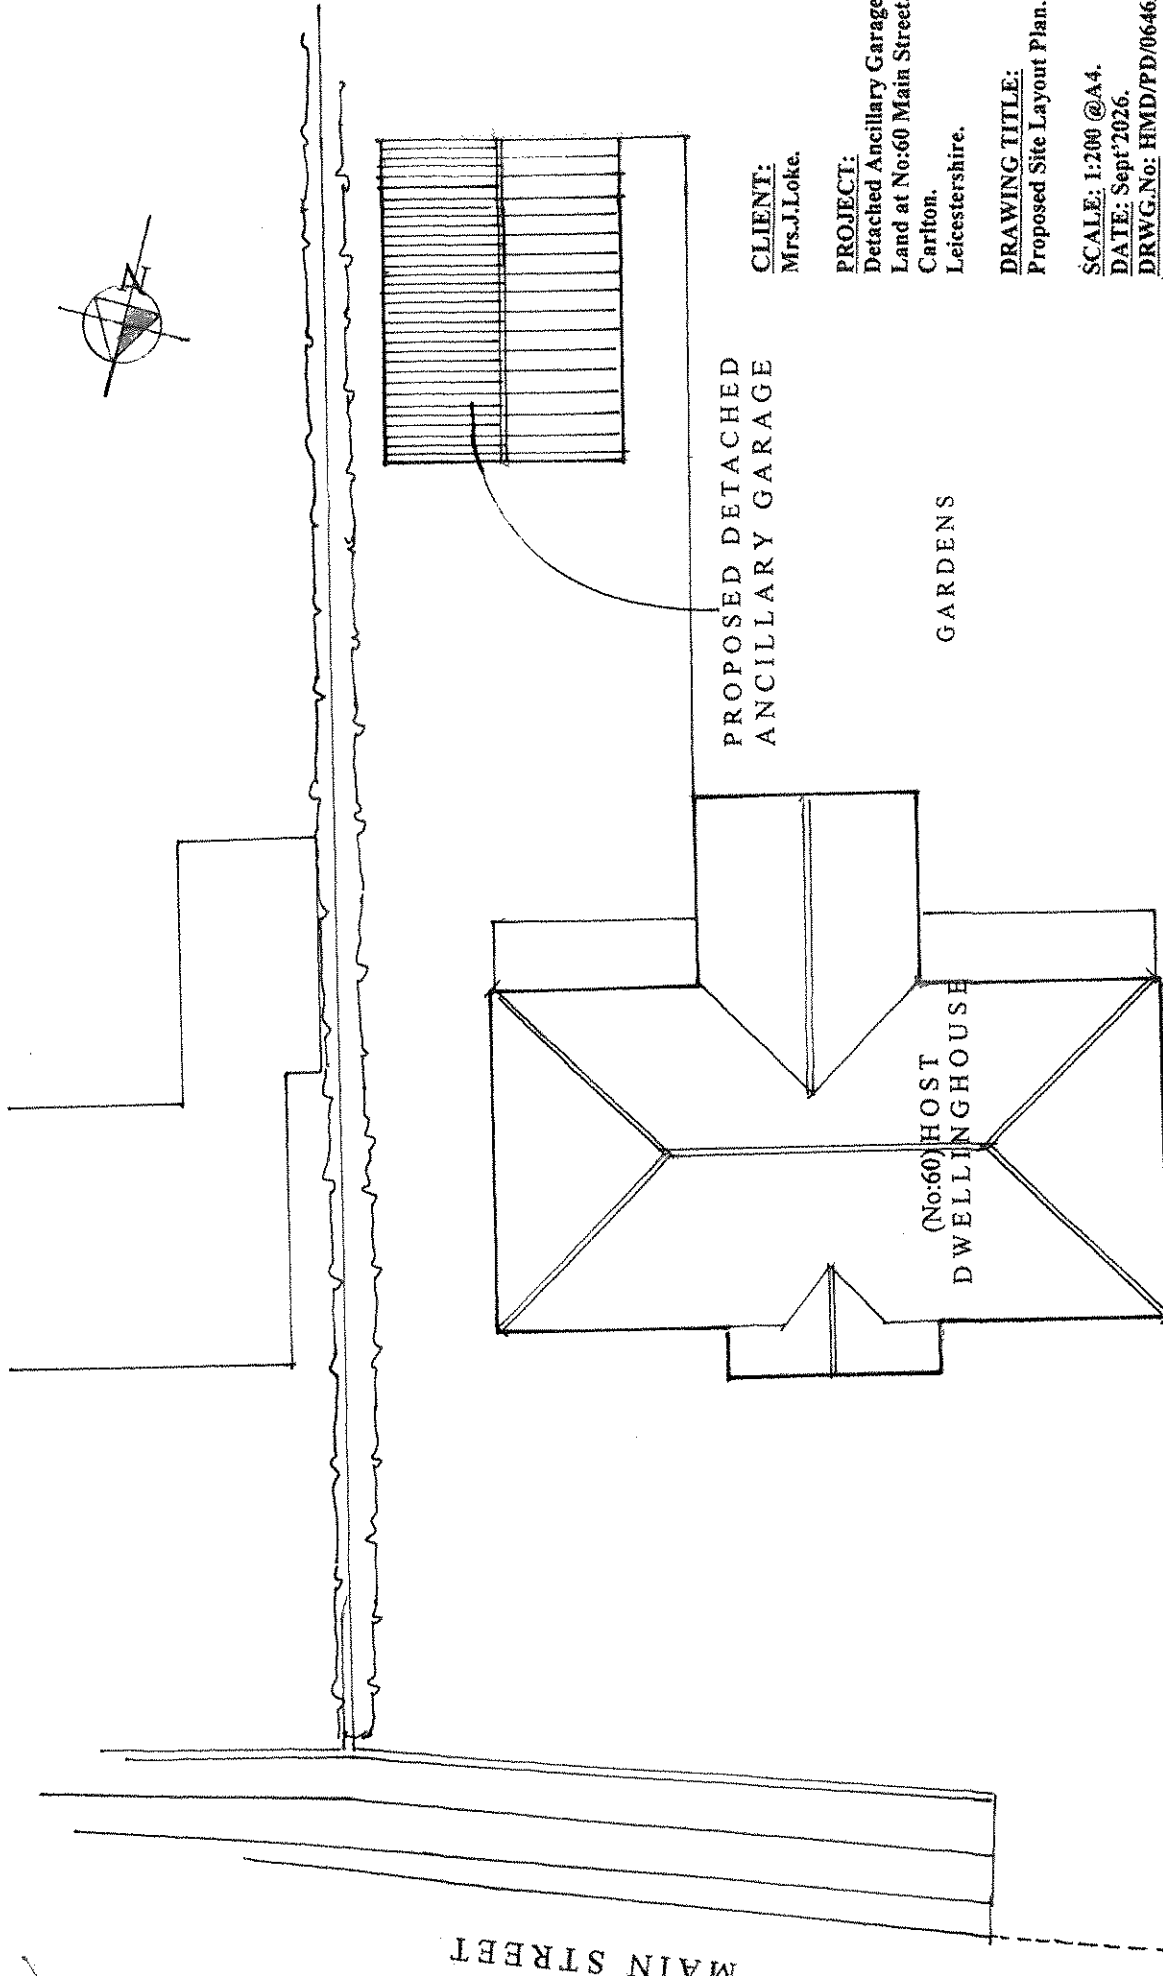

CLIENT:
Mrs.J.Loke.


PROJECT:
Detached Ancillary Garage.
Land at No:60 Main Street,
Carlton,
Leicestershire.

DRAWING TITLE:
Proposed Site Layout Plan.

SCALE: 1:200 @A4.
DATE: Sept'2026.
DRWG.No: HMD/PD/0646/01.
c Copyright 2026

HOUSEMARTIN
DESIGNS

SITE LAYOUT PLAN 1:200

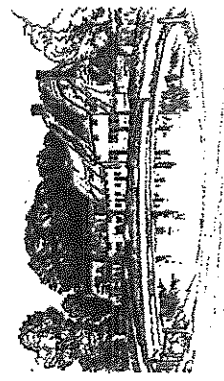

EXISTING VEHICLE
ACCESS ARRANGEMENT