




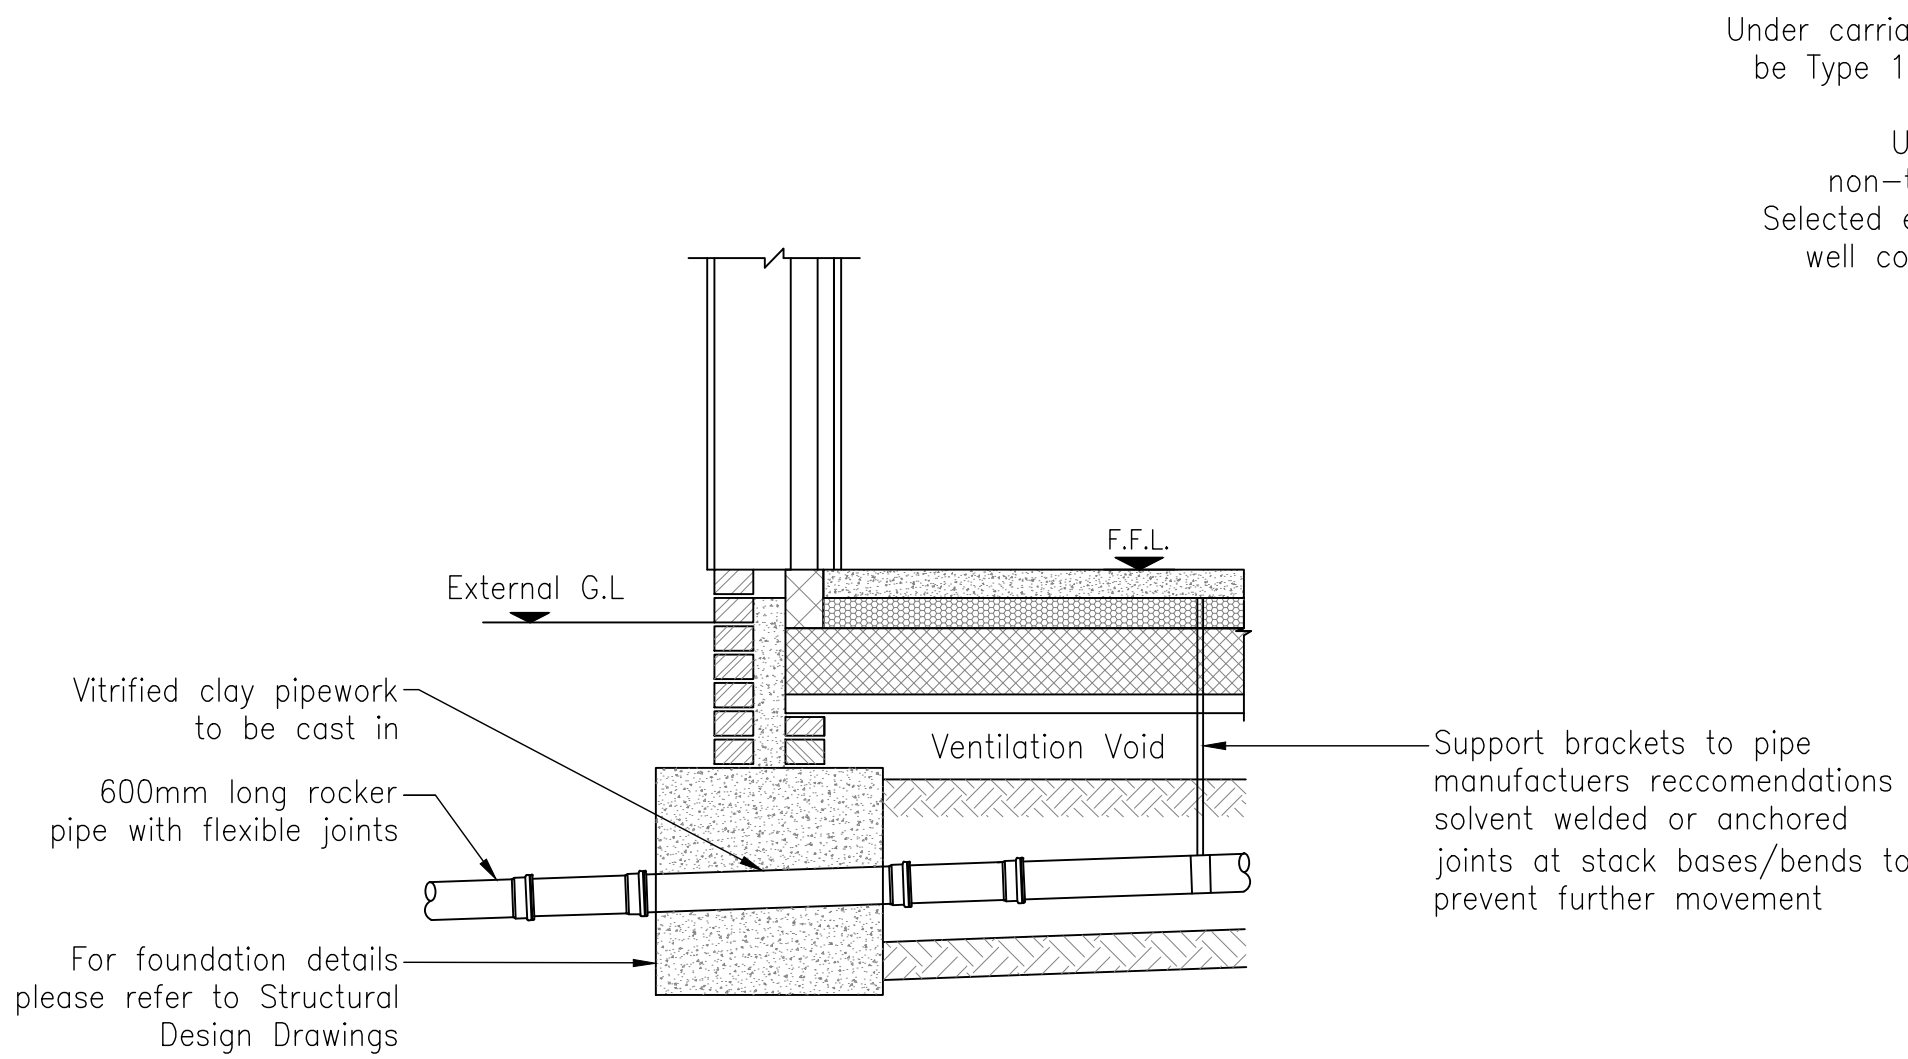


TYPICAL DETAIL OF DRAIN PASSING THROUGH FOUNDATIONS

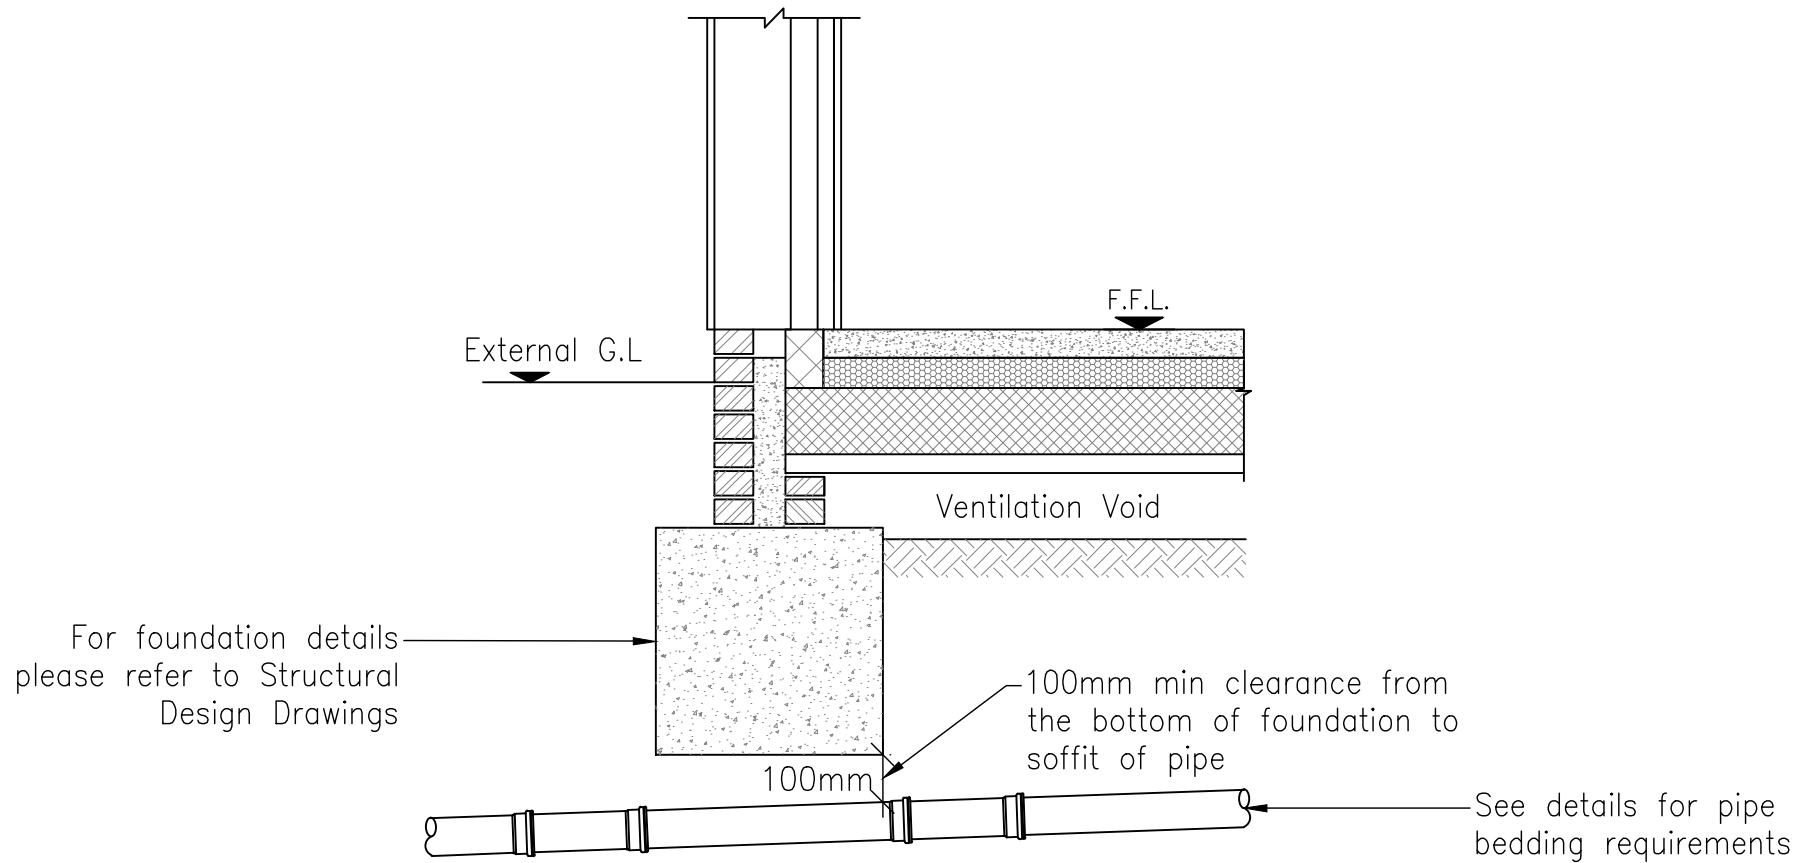

TYPICAL DETAIL OF DRAIN PASSING UNDER FOUNDATIONS

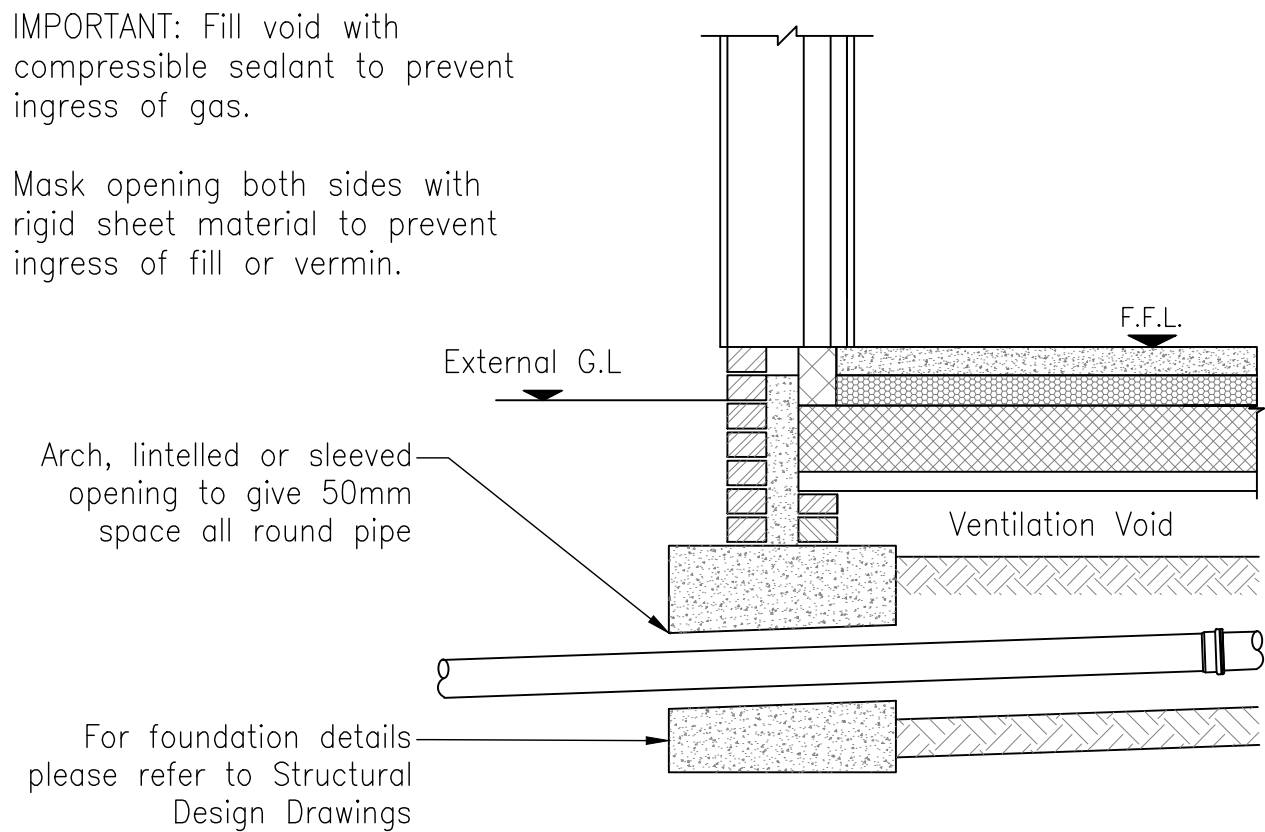


TYPICAL DETAIL OF DRAIN PASSING THROUGH FOUNDATION

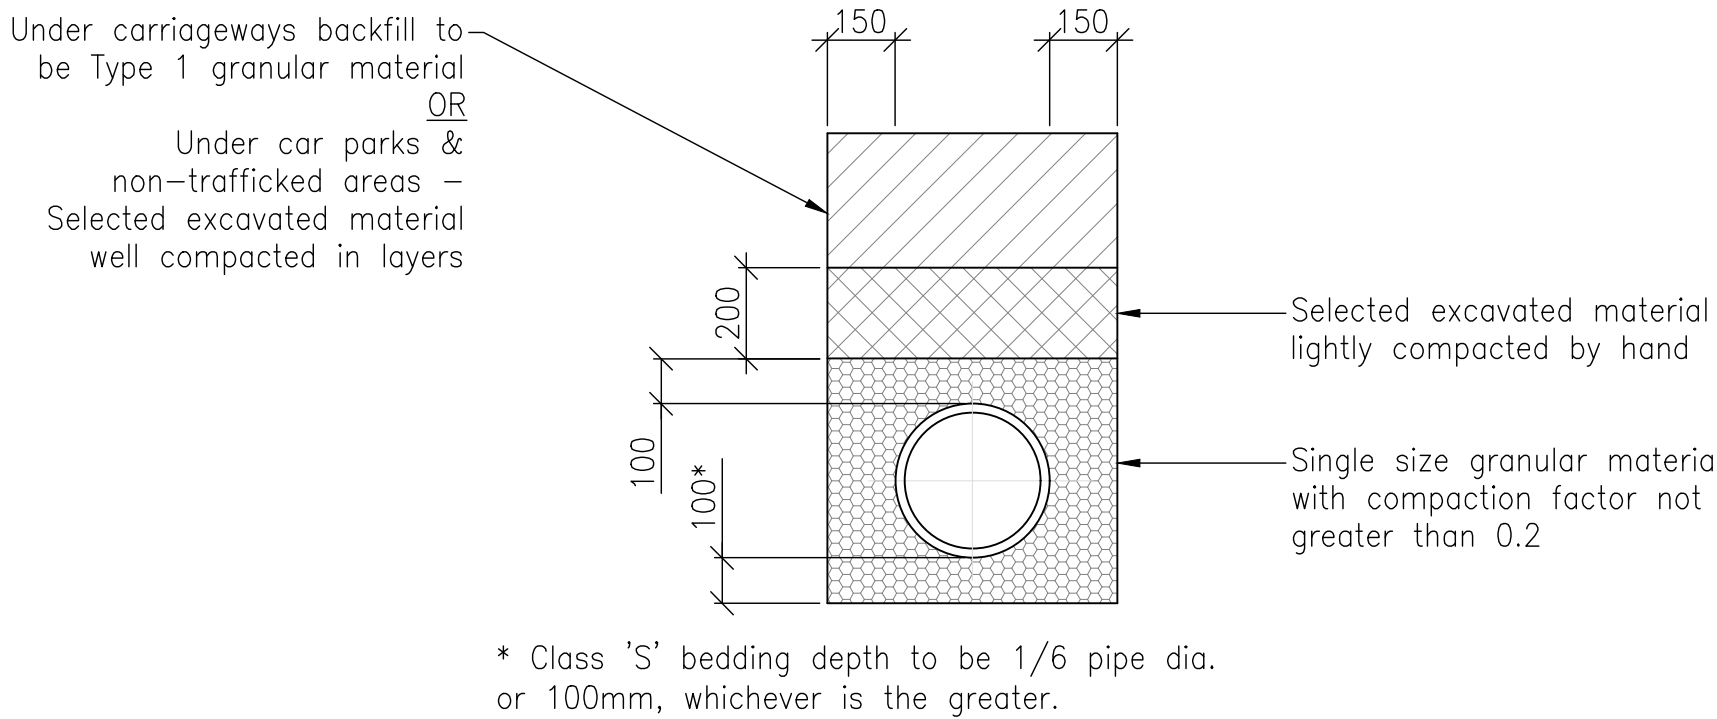


Nominal Pipe Size DN (mm)	Pipe Bedding Requirement Size of Aggregate (mm)
150	14 to 5
225 – 525	20 to 5


CLASS S BEDDING

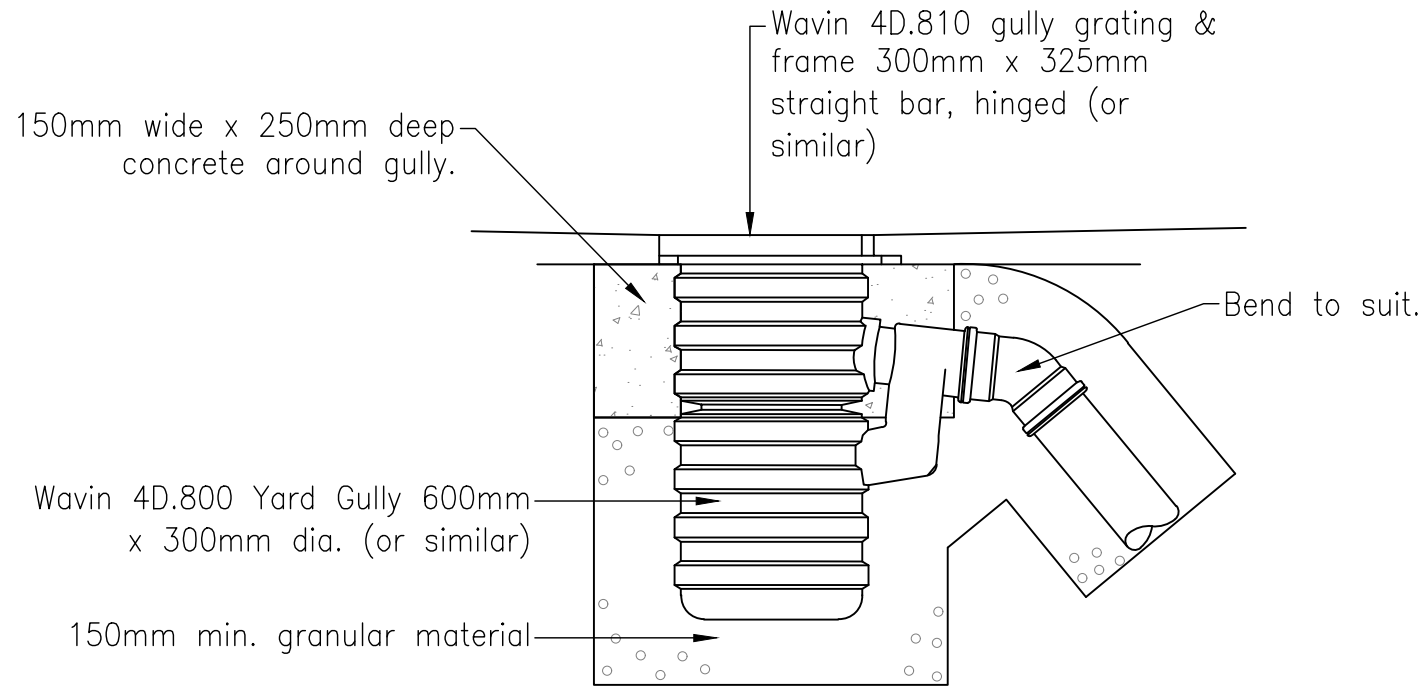


TYPICAL YARD GULLY DETAIL

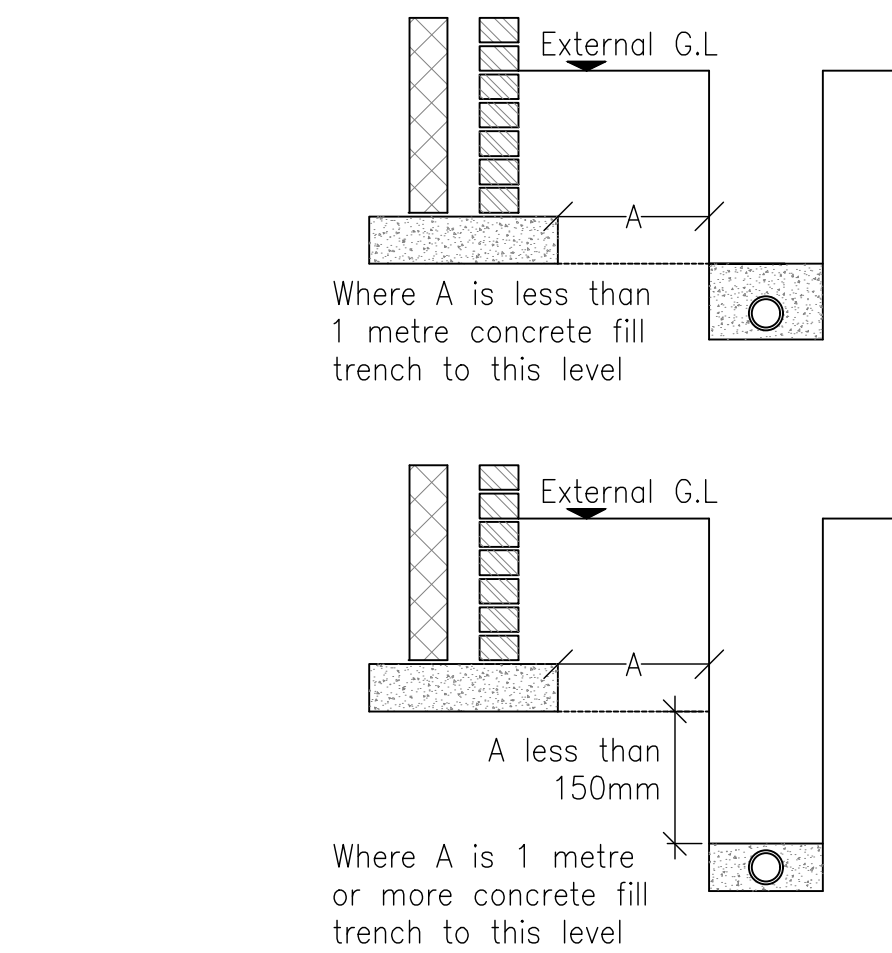

PIPE RUNS NEAR BUILDINGS

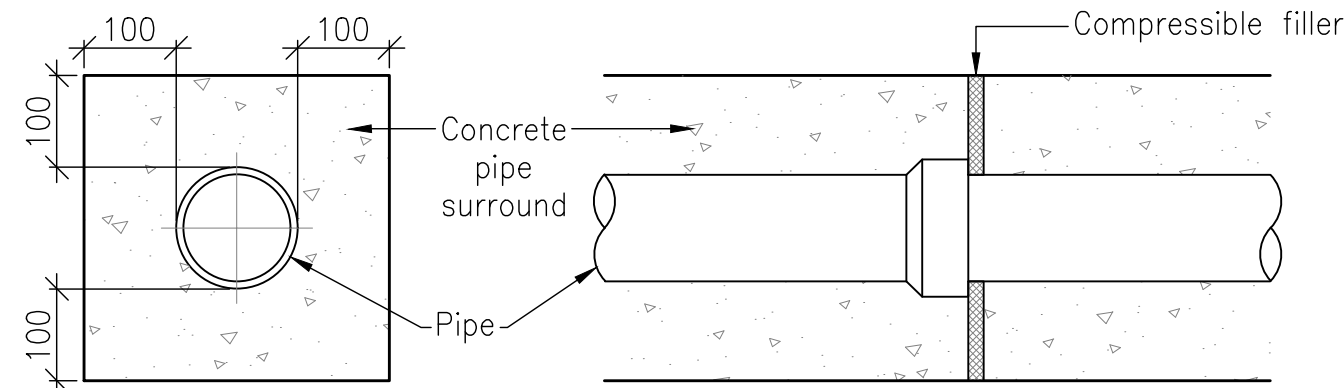


SPIGOT AND SOCKET JOINT

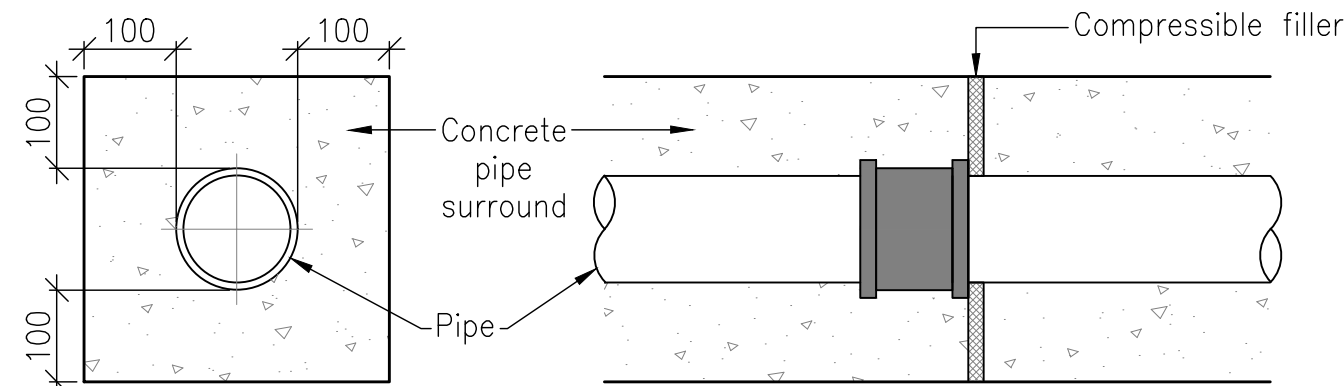


SLEEVE JOINT

PROTECTION OF PIPES LAID AT SHALLOW DEPTHS

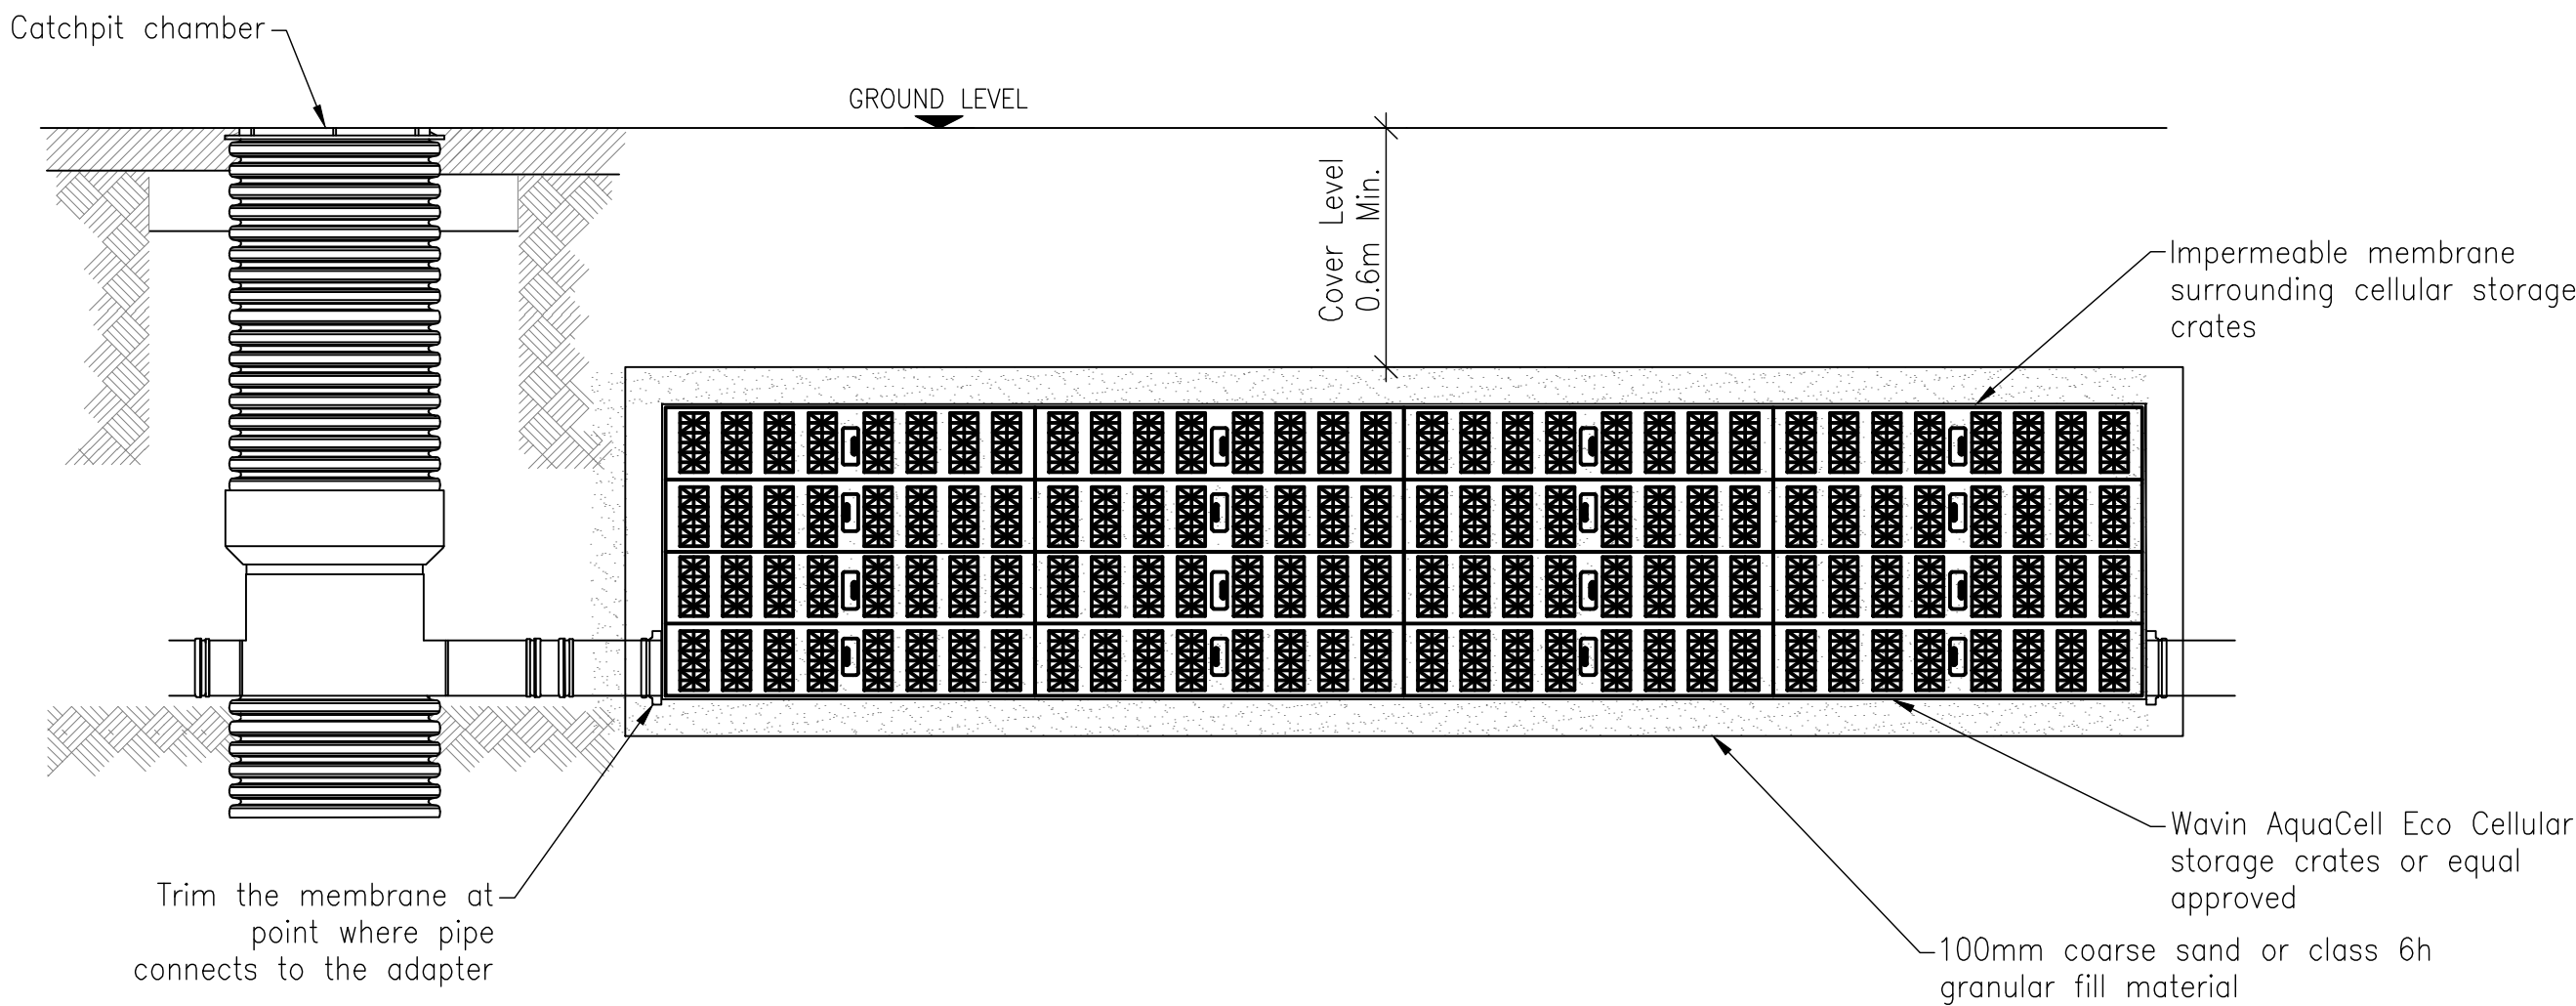

TYPICAL ATTENUATION TANK DETAIL

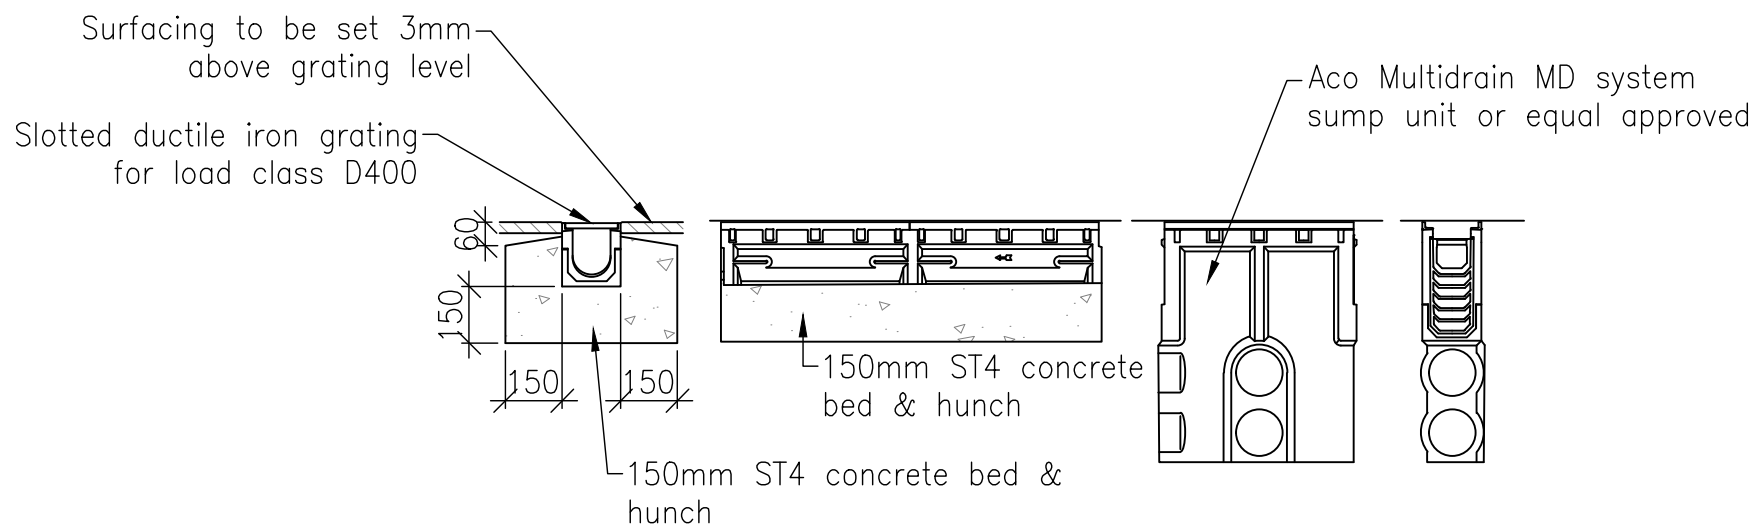

ACO CHANNEL DRAIN CONSTRUCTION DETAIL

NOT FOR CONSTRUCTION