
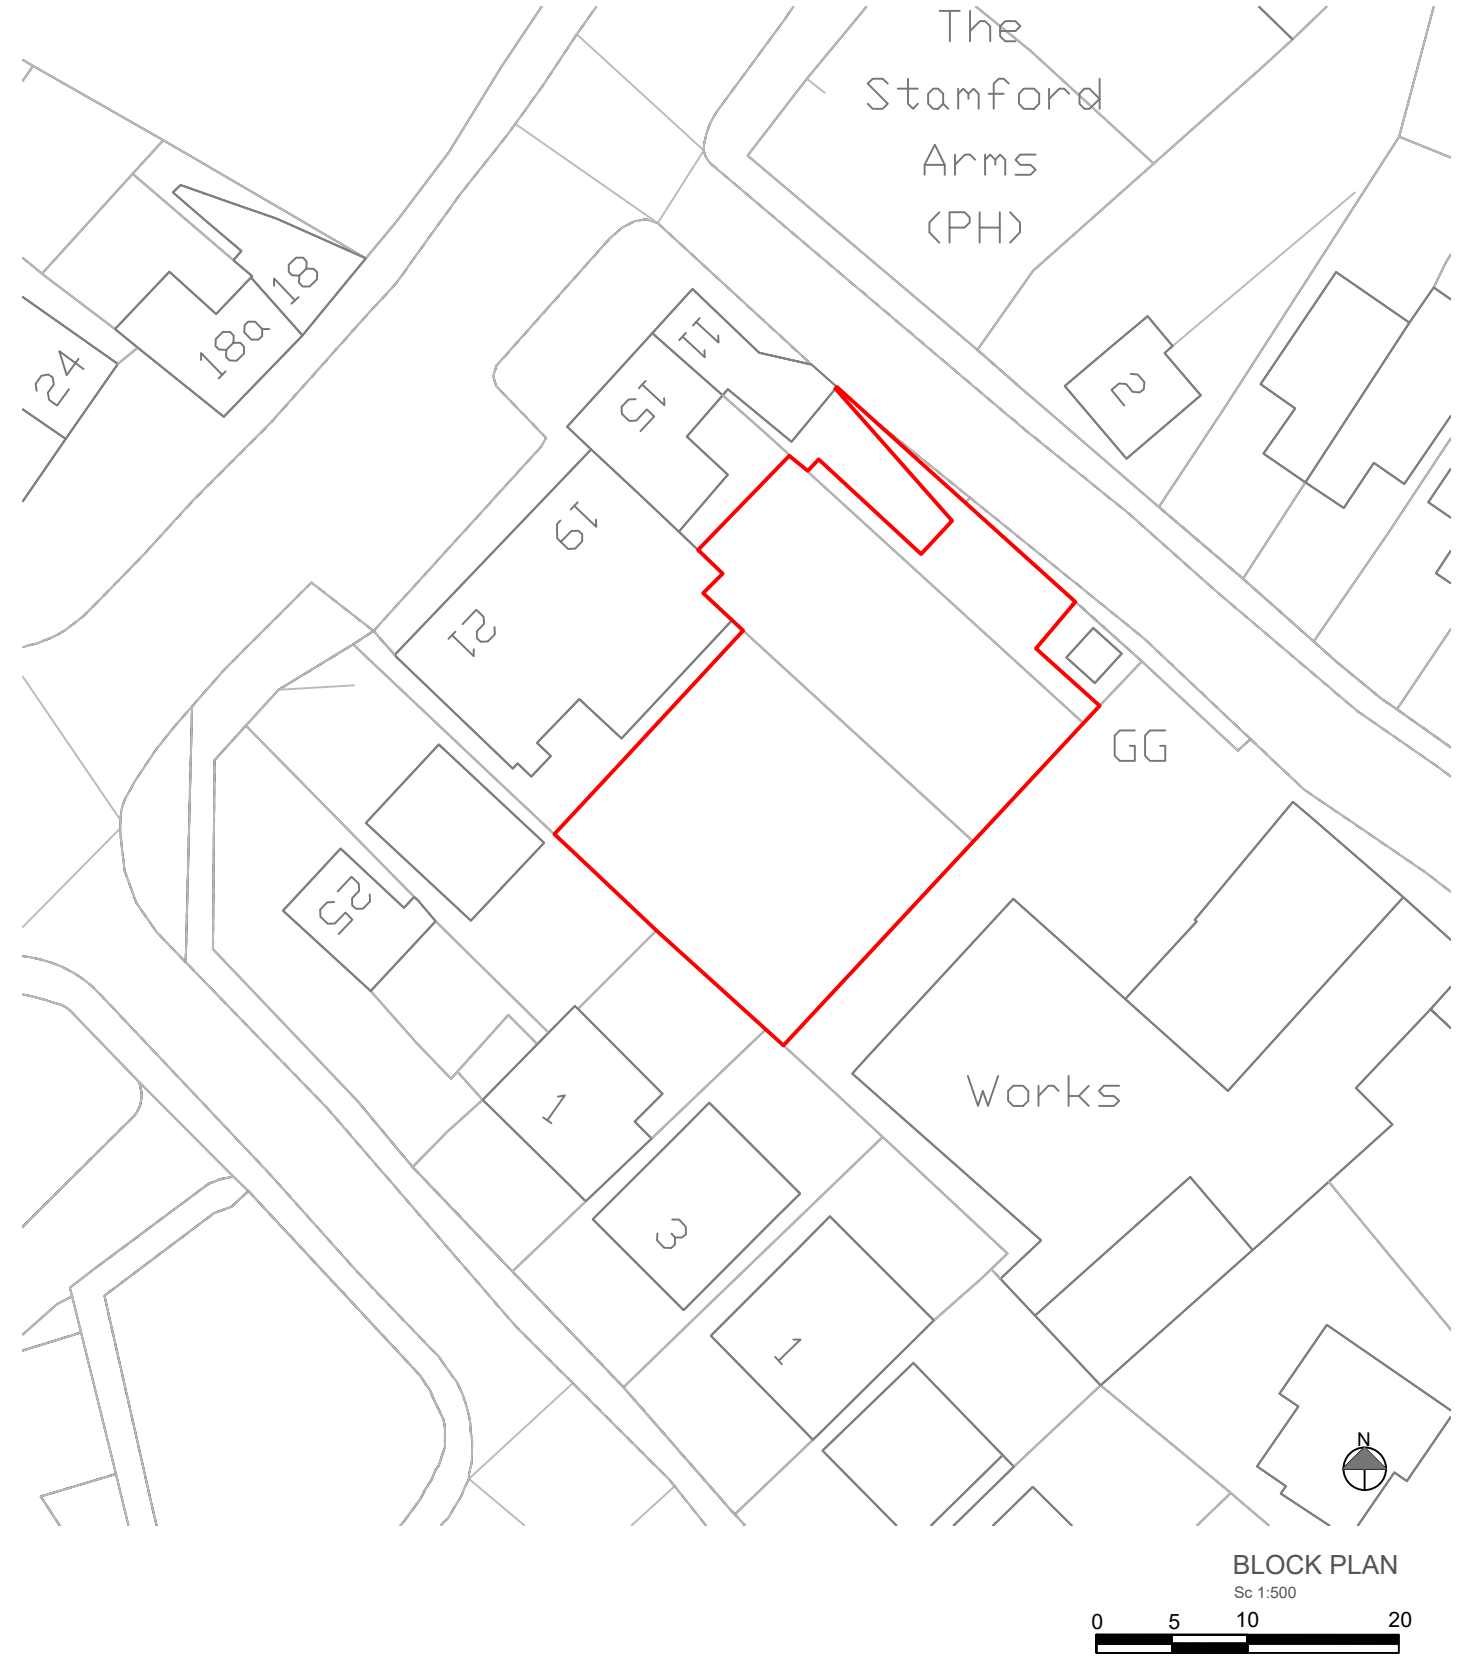


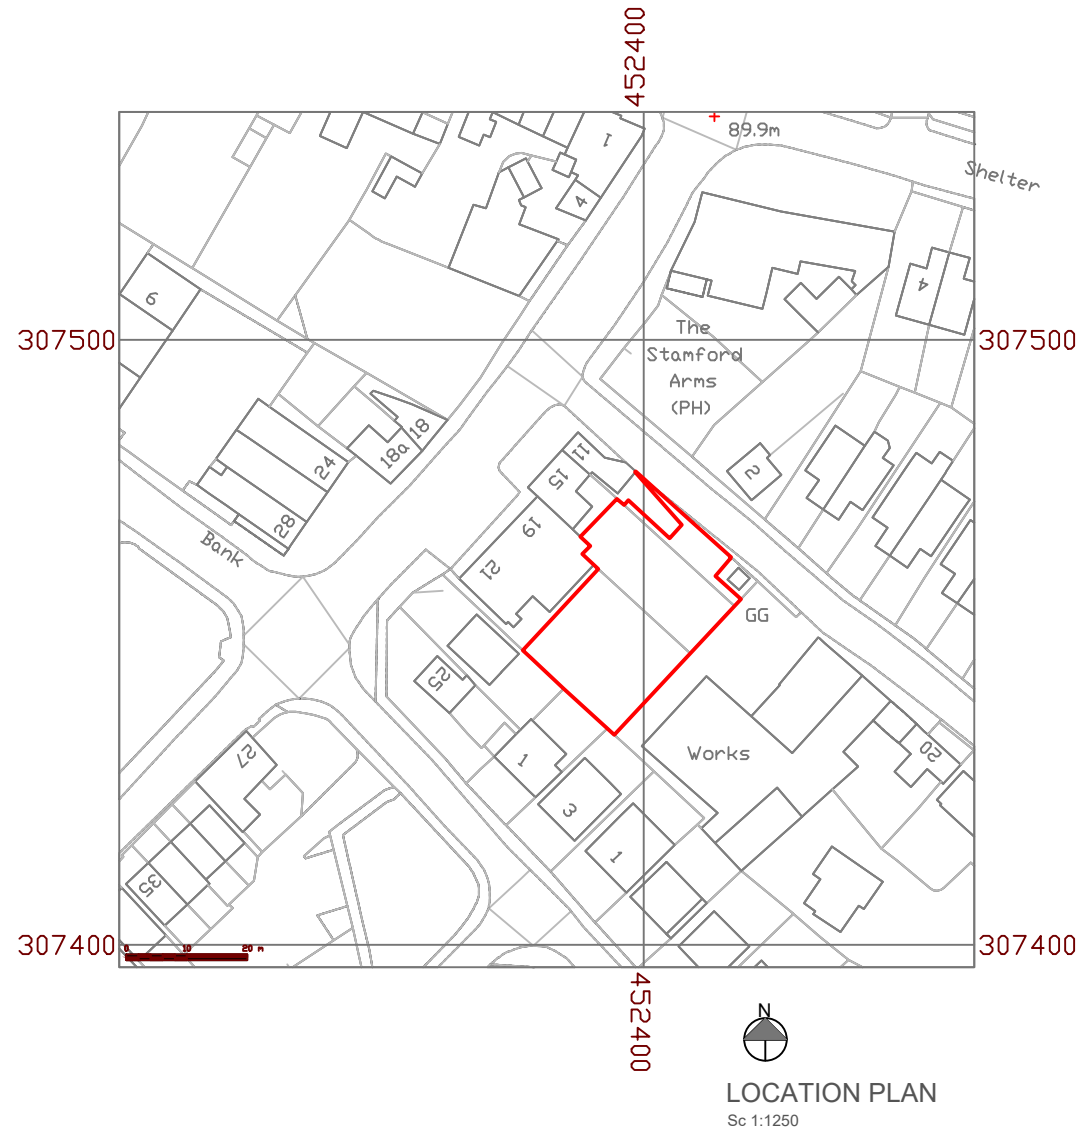

Contractor to check all dimensions and levels before putting the work in hand.
Do Not Scale off this Drawing. If in Doubt Ask.

DRM Architect Dipak R Mistry 28 Duncroft Road, Leicester, LE2 9EP t 07779731031 e drma@drmanarchitects.co.uk	Project	ERECTION OF TWO NEW DWELLINGS & NEW ACCESS AND CARPARKING OFF ROOKERY LANE Rookery Lane Groby, Leicestershire LE6 0GF		Drawn	VARIES	Date	25.02.25
	Rev	Location Plan & Block Plan		Drawing number	166 - S4 - 01		
			WORK IN PROGRESS	Revision		-	