NOTES

This drawing and its contents are copyright. This drawing or any portion of it may not be reproduced in any way without the consent of the Architect. Do not scale from this drawing. Check all dimensions on site and notify the Architect of any discrepancies.

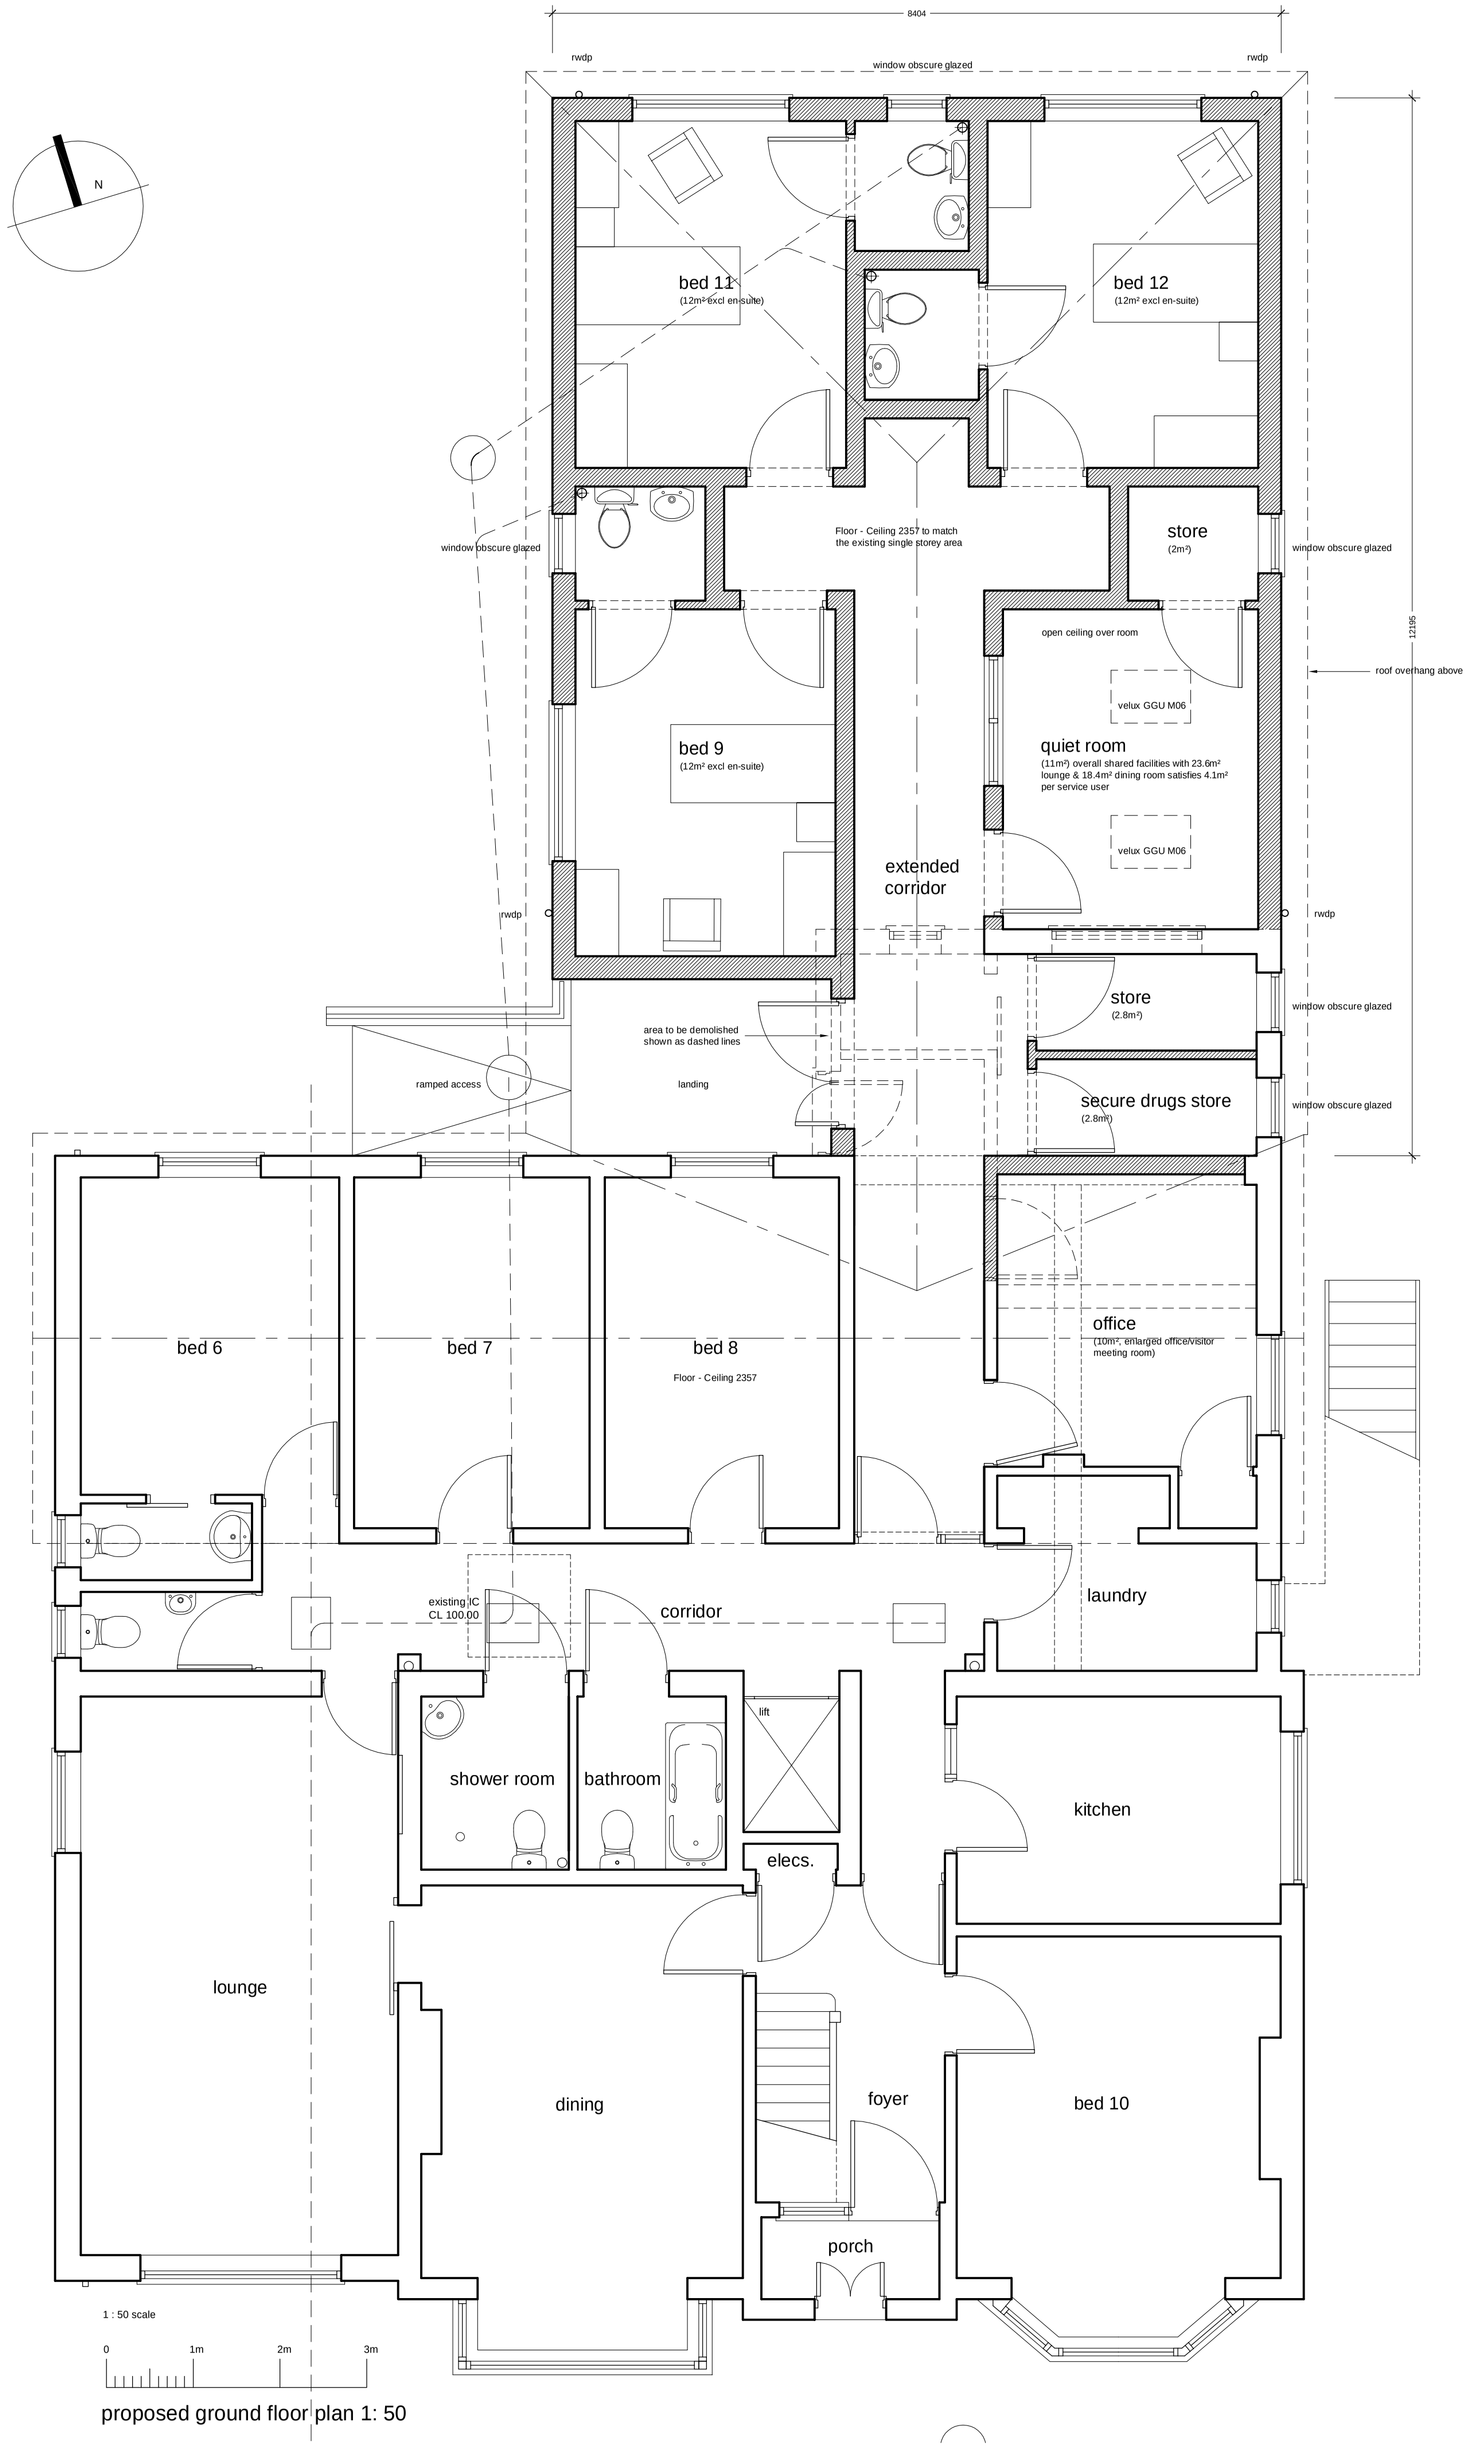

proposed ground floor plan 1: 50



proposed north elevation 1: 100



proposed west elevation 1:100



proposed east elevation 1: 100

Materials:

Walls:	Clay facing brickwork to match the existing Render finish to match the existing
Roof:	Marley Eternit Rivendale fibre cement slates
Windows:	UPVC white
Doors:	Powder coated aluminium white
Rainwater Goods:	UPVC black

1 : 100 scale
0 1m 2m 3m

Rev	Description	Date	Drawn

J J B C h a r t e r e d A r c h i t e c t s L t d

2 Bishop Crewe House, North Street, Daventry, Northamptonshire, NN11 4GH

Telephone No: 01327 301123
Facsimile No: 01327 301986
E-mail: info@jjbarchitects.co.uk

Client

Mrs V Cadogan
Beaumont House
47 Priesthills Road
Hinckley
Leicestershire
LE10 1AQ

Job Title

Single Storey Extension & Internal Alterations

Drawing Title

Proposed Floor Plan Layout & Elevations

Original Drawing Size	Drawn	Drawing Issue
A1	JB	Planning
Scale	**Date**	**Job/Drawing No**
1: 50 1: 100	01-06-09	0920-02