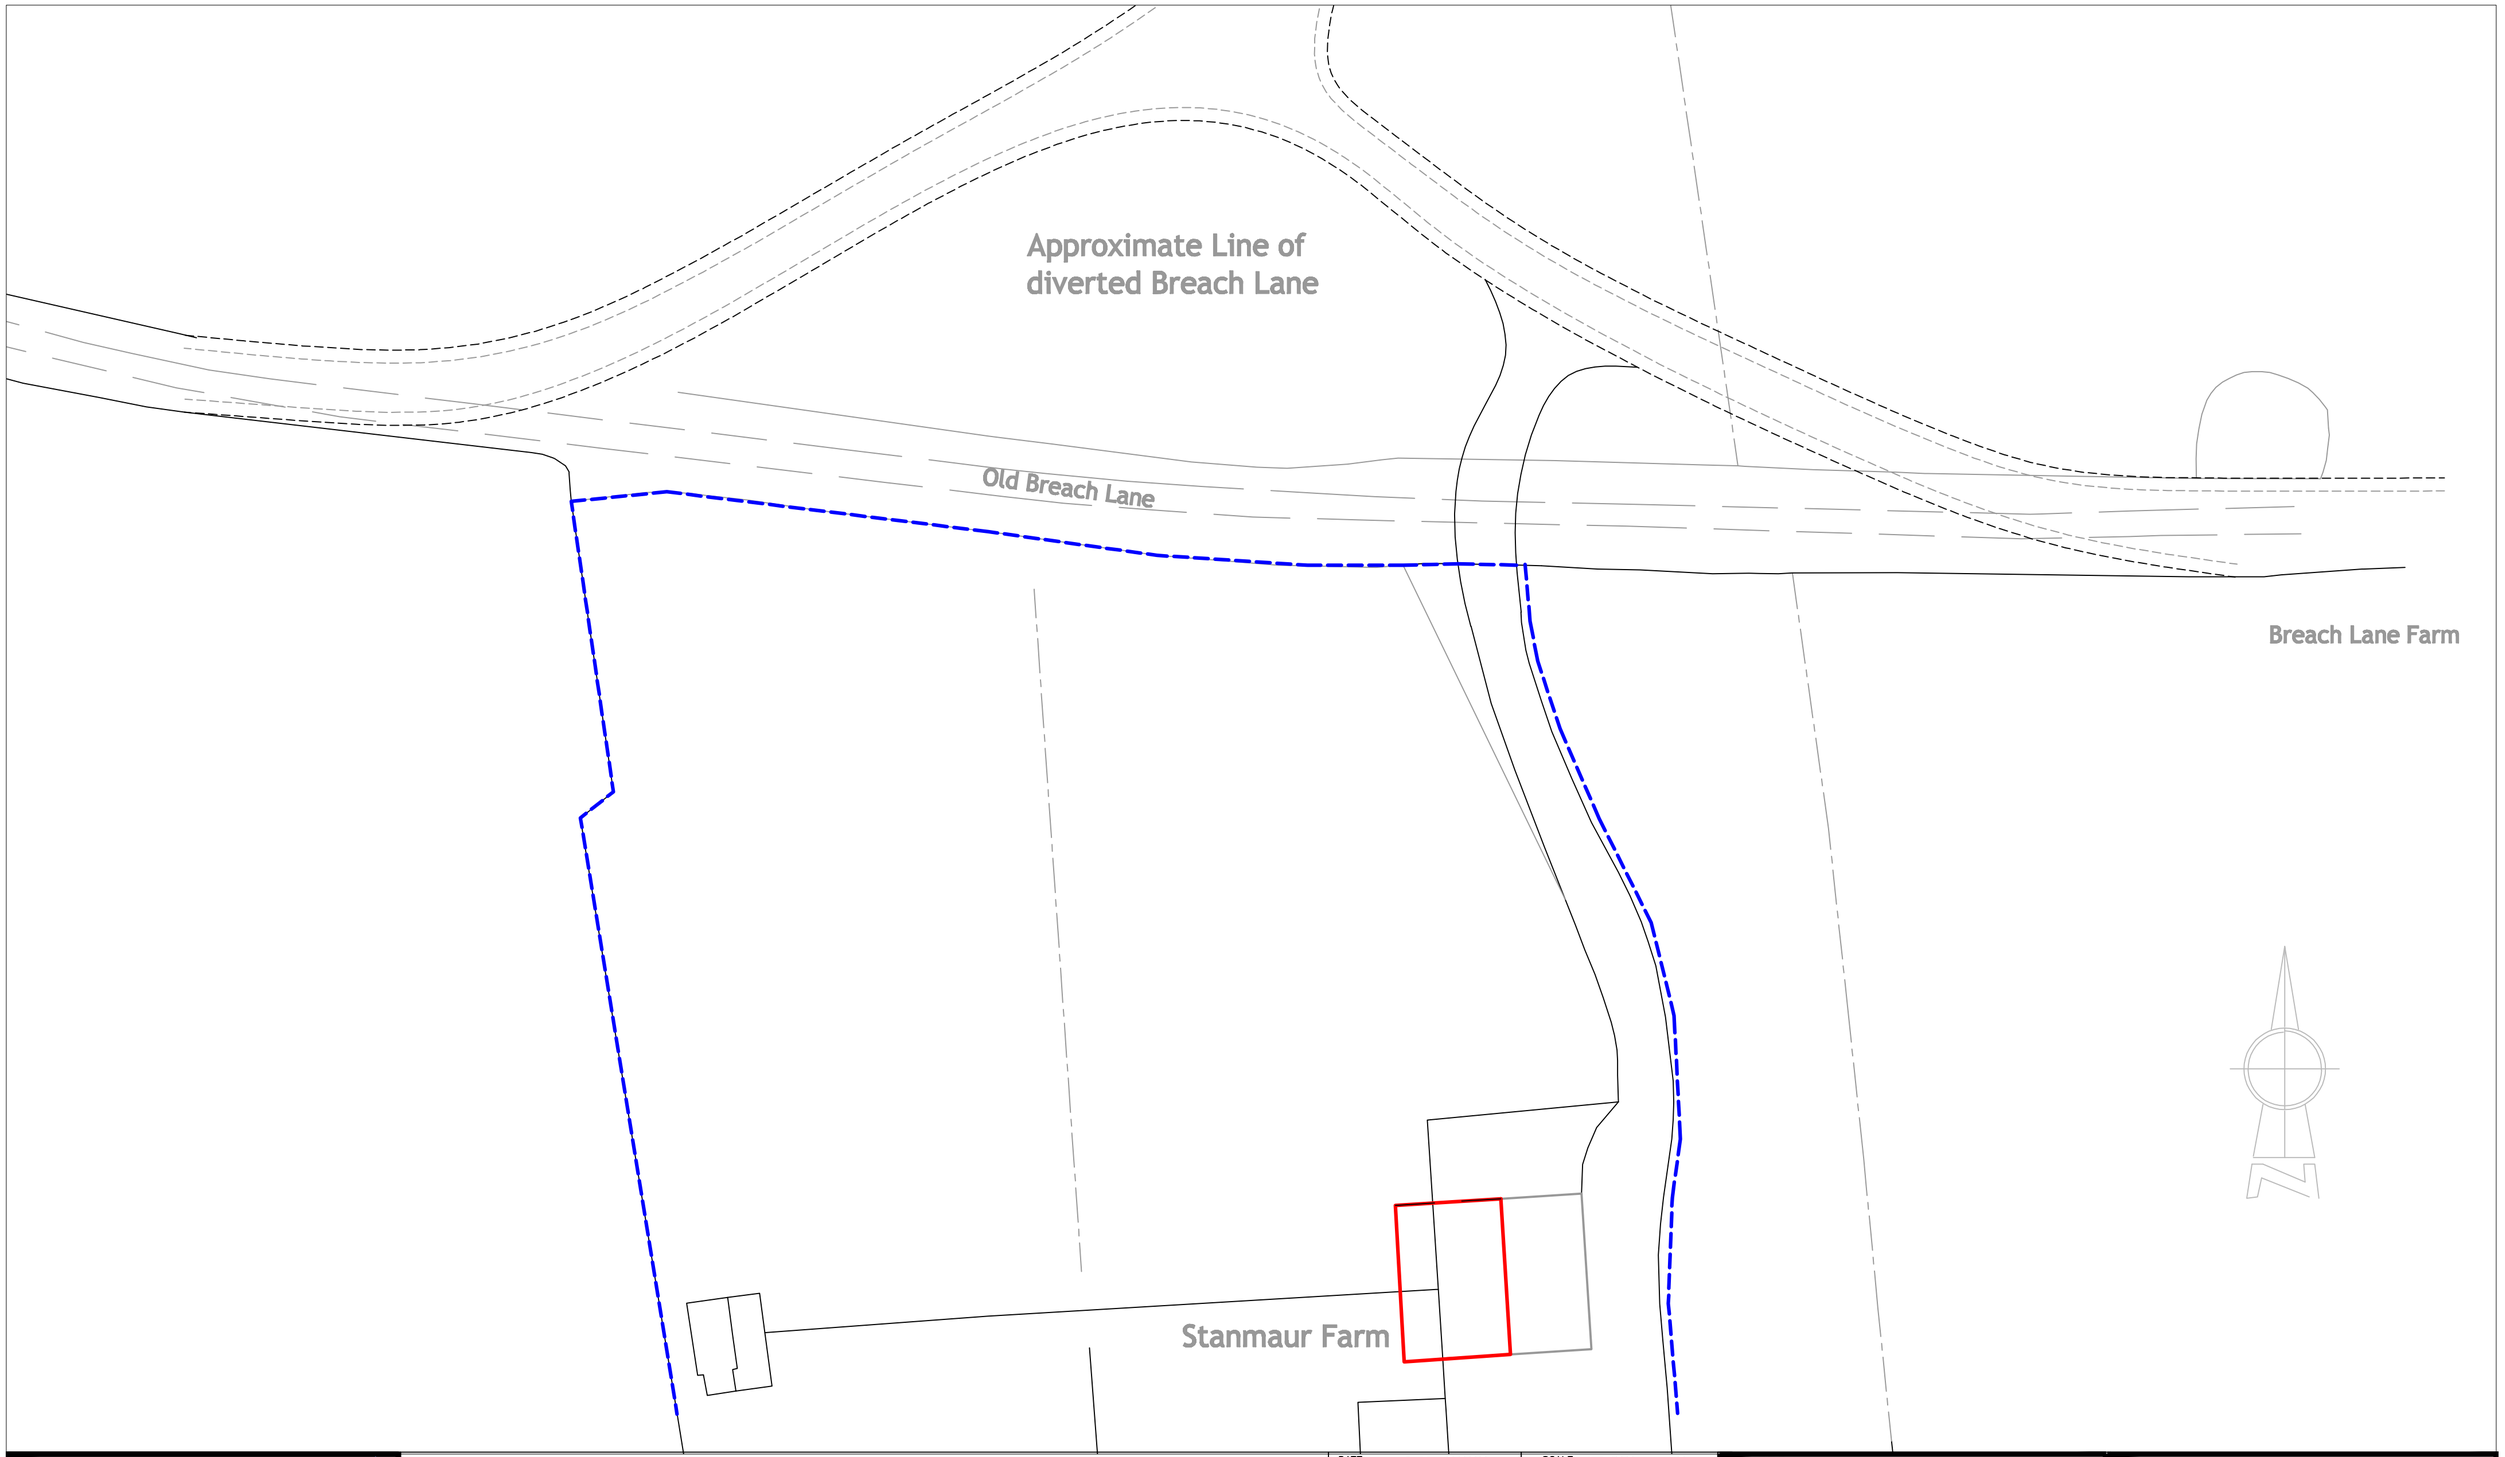

RICS
acorus
rural property services
Chartered Surveyors and Planning Consultants
Woodthorne, Wergs Rd, Wolverhampton. WV6 8TQ
Tel: (01902) 693213 Fax: (01902) 693234

NOTE:
1. If in doubt please ask
2. Do not scale: use written dimensions.
3. This drawing is confidential and remains the exclusive property of Acorus.
4. Do not copy unless authorised.

Reproduced from SuperPlan data by permission of Ordnance Survey® on behalf of The Controller of Her Majesty's Stationery Office. © Crown copyright, based on date of map. All rights reserved. Licence number 100039456.

© Copyright to Acorus Rural Property Services

DATE	July 2009
SCALE	1:500 @ A2
ORIGIN	@ Wolves

JOB TITLE
Staumaur Farm
Breach Lane, Earl Shilton
Leicester. LE9 7FB

CLIENT
Mr. C Klenk

DRAWING TITLE
Stanmaur Kennels.
BLOCK PLAN

FILE REF.	DRAWING No.	REV.
WOL-470-KLE	PL-01	