



NOTES
The Contractor is to check all dimensions and conditions on site before commencing.Do not scale from this drawing.

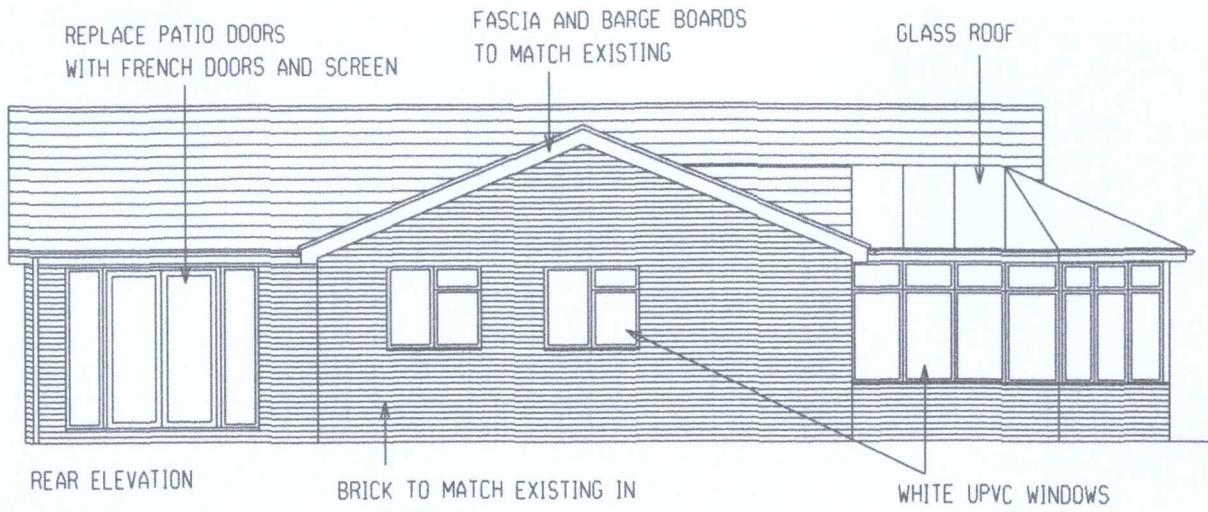

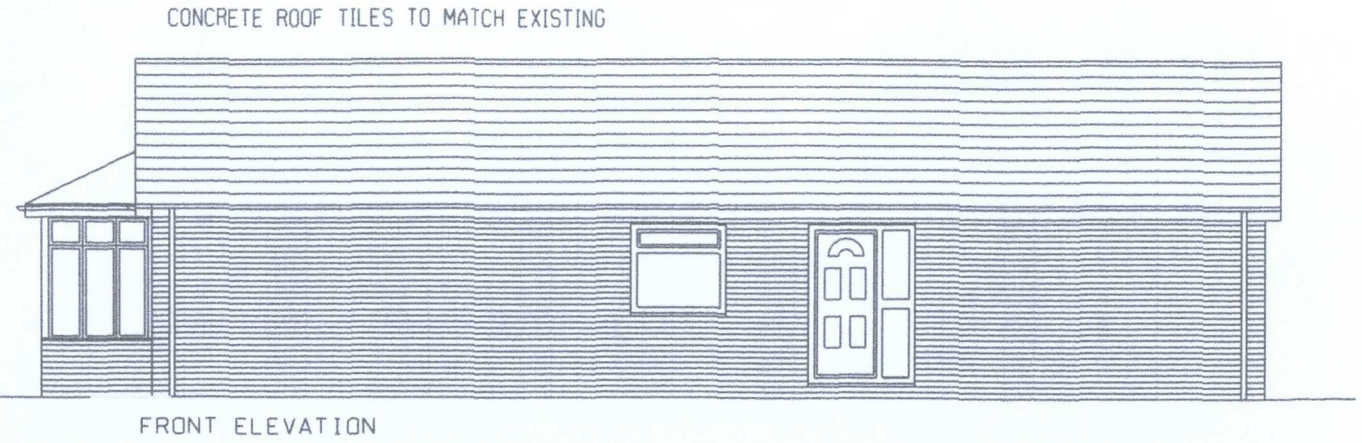

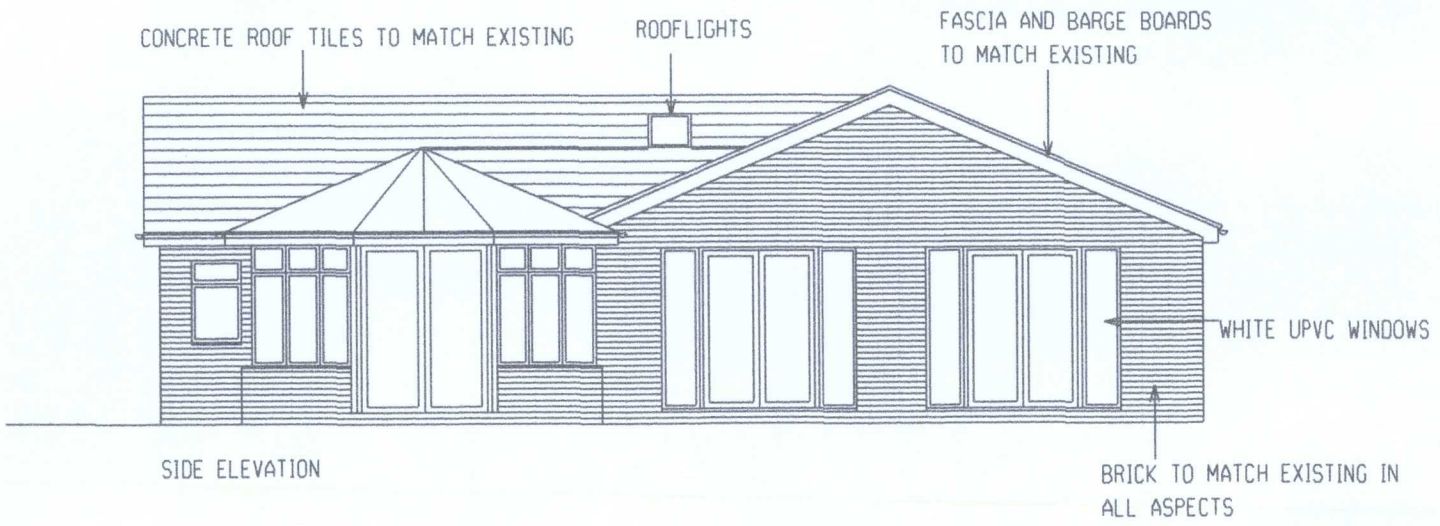

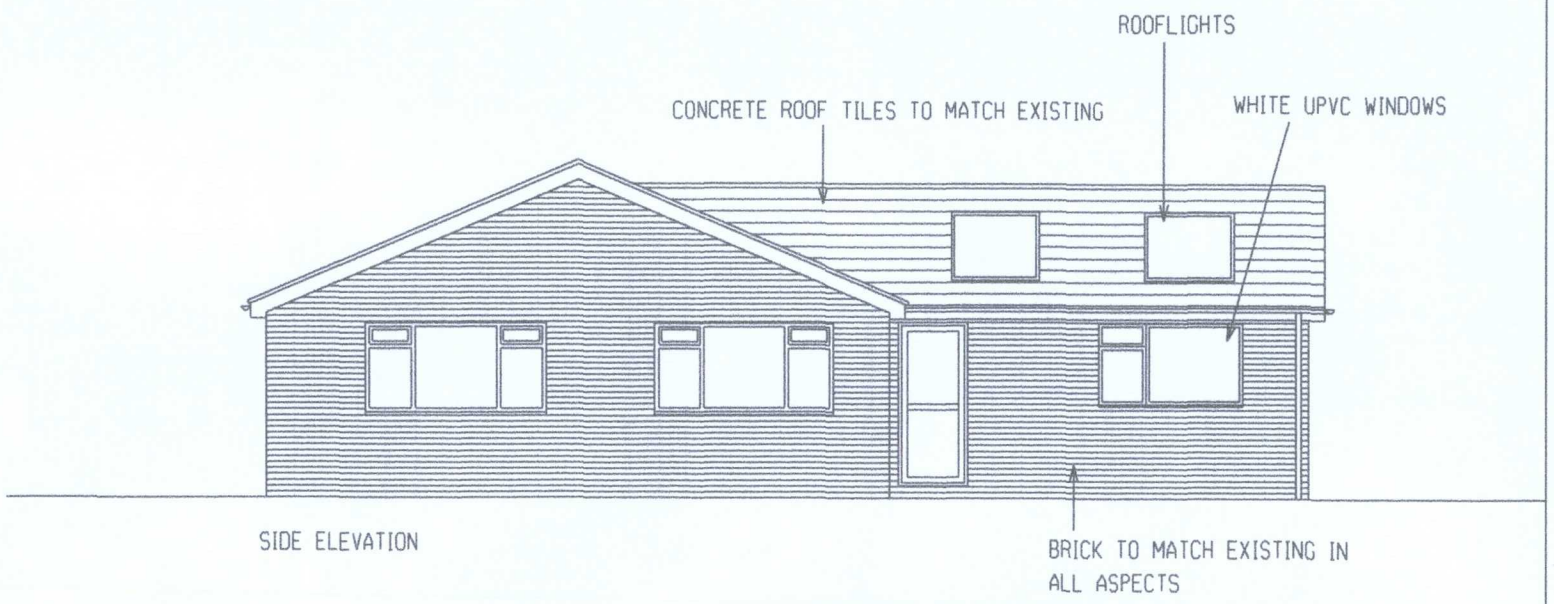

DEVELOPMENT
SERVICES
0 3 AUG 2010
RECEIVED

REV A REAR EXTENSION REMOVED JULY 10

CHAPMAN DESIGN
REBECCA CHAPMAN RIBA
10 DAVID ROAD
BILTON
RUGBY. CV22 7PX
Telephone- 01788 815 758

Client	MR AND MRS REDALL
Job	15 AZALEA CLOSE, HINKLEY
Drawing	PROPOSED ELEVATIONS
Scale	1: 100 @ A3
Drawn	RC
Date	MAY 10
Drg. No.	2071-04
Rev	A