
NOTES
The Contractor is to check all dimensions and conditions on site before commencing.Do not scale from this drawing.

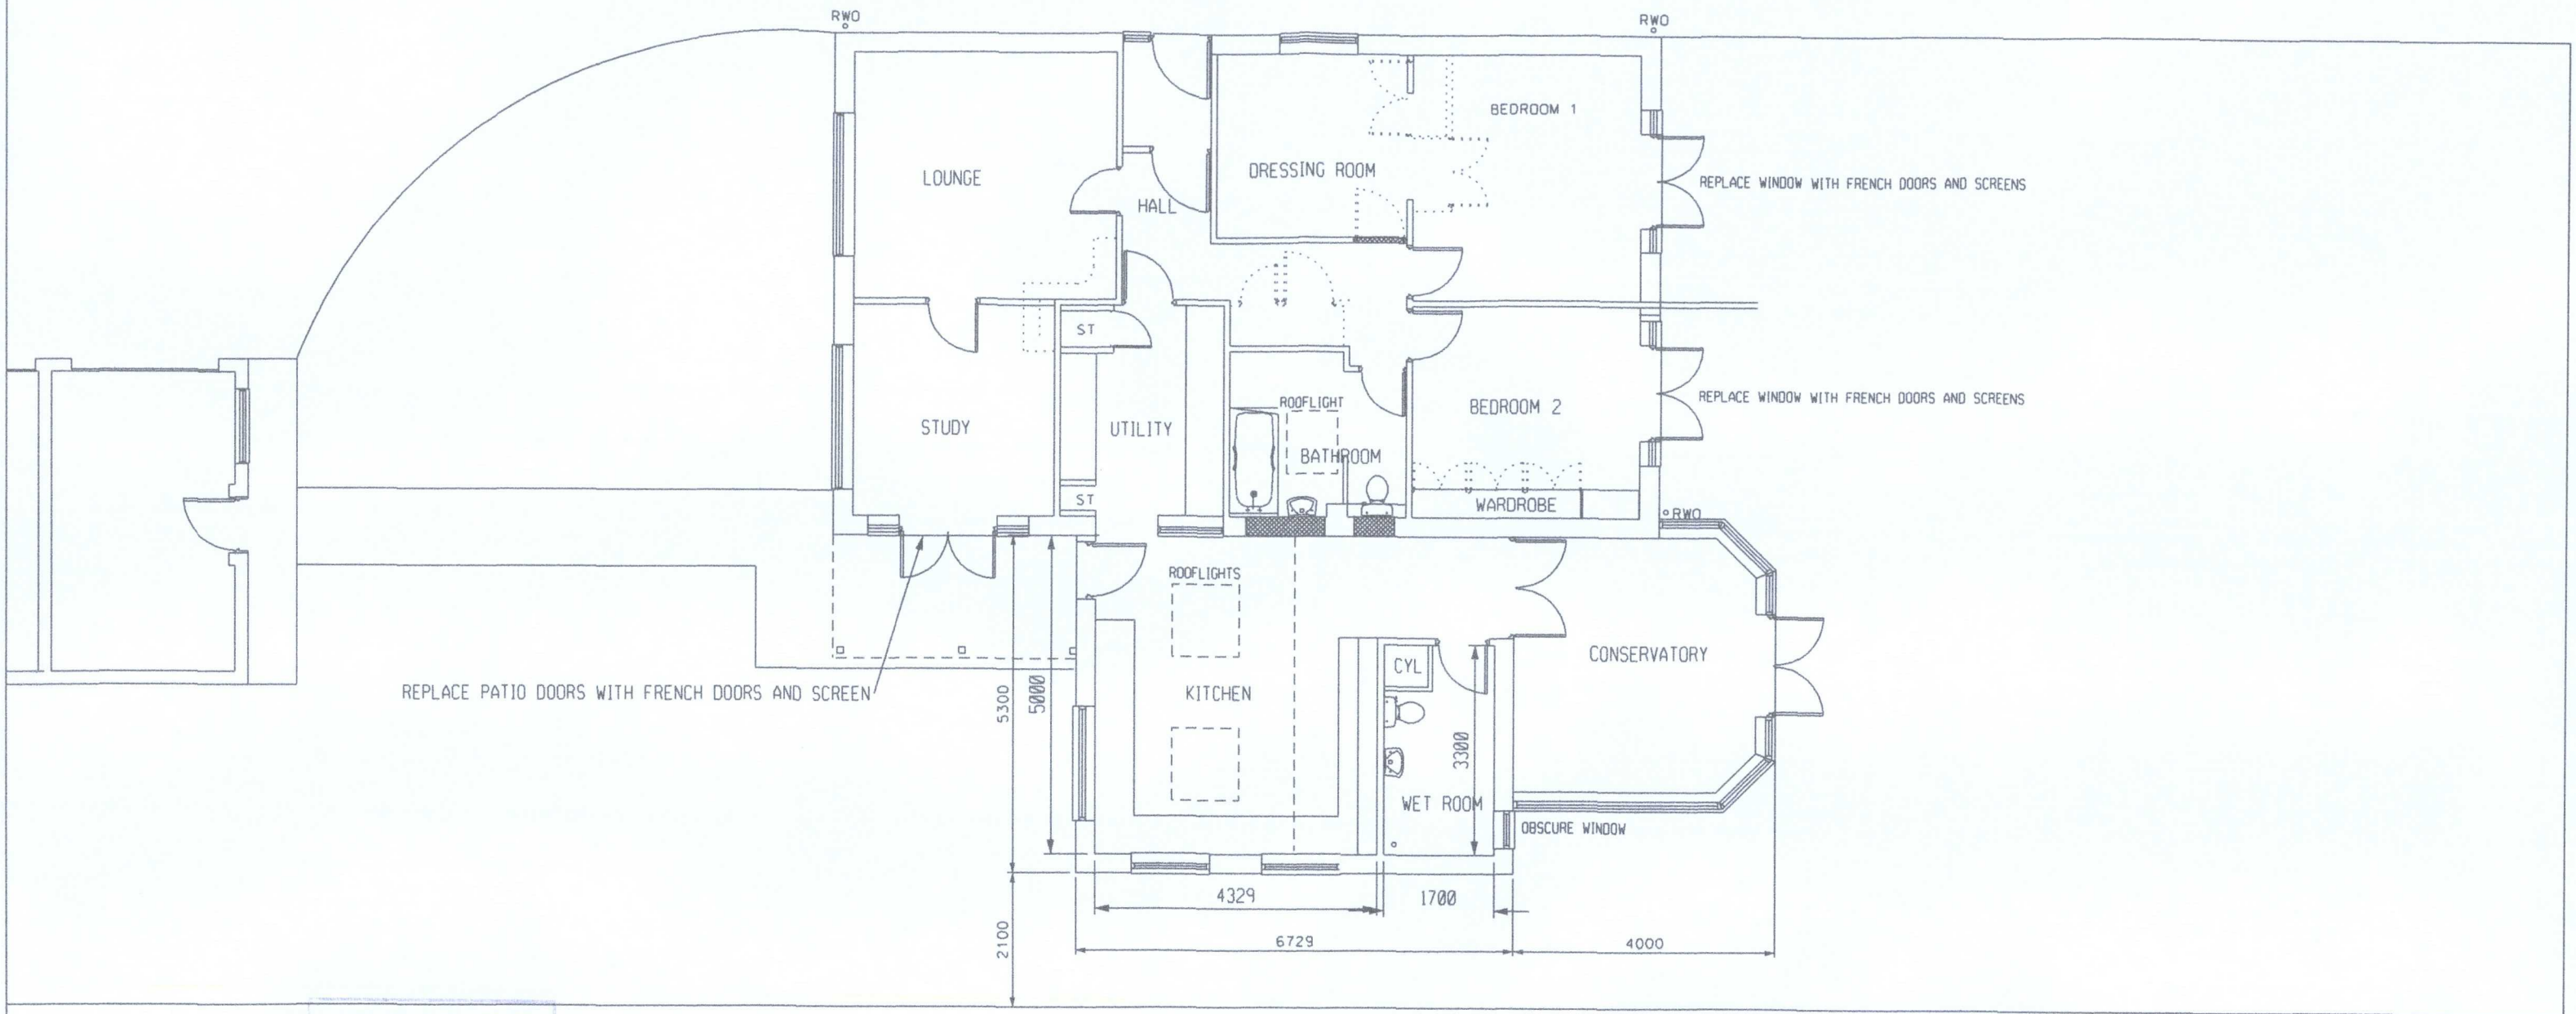

DEVELOPMENT SERVICES
03 AUG 2010
RECEIVED

REV A REAR EXTENSION OF BUNGALOW REMOVED JULY 10

CHAPMAN DESIGN
REBECCA CHAPMAN RIBA
10 DAVID ROAD
BILTON
RUGBY. CV22 7PX
Telephone- 01788 815 756

Client	MR AND MRS REDALL	Scale 1:100 @ A3	Rev A
Job	15 AZALEA CLOSE, HINKLEY	Drawn RC	
Drawing	PROPOSED GROUND FLOOR PLAN	Date MAY 10	
		Drg. No. 2071-03	