
Land to the rear of 69 Butt Lane
Block plan

Butt lane

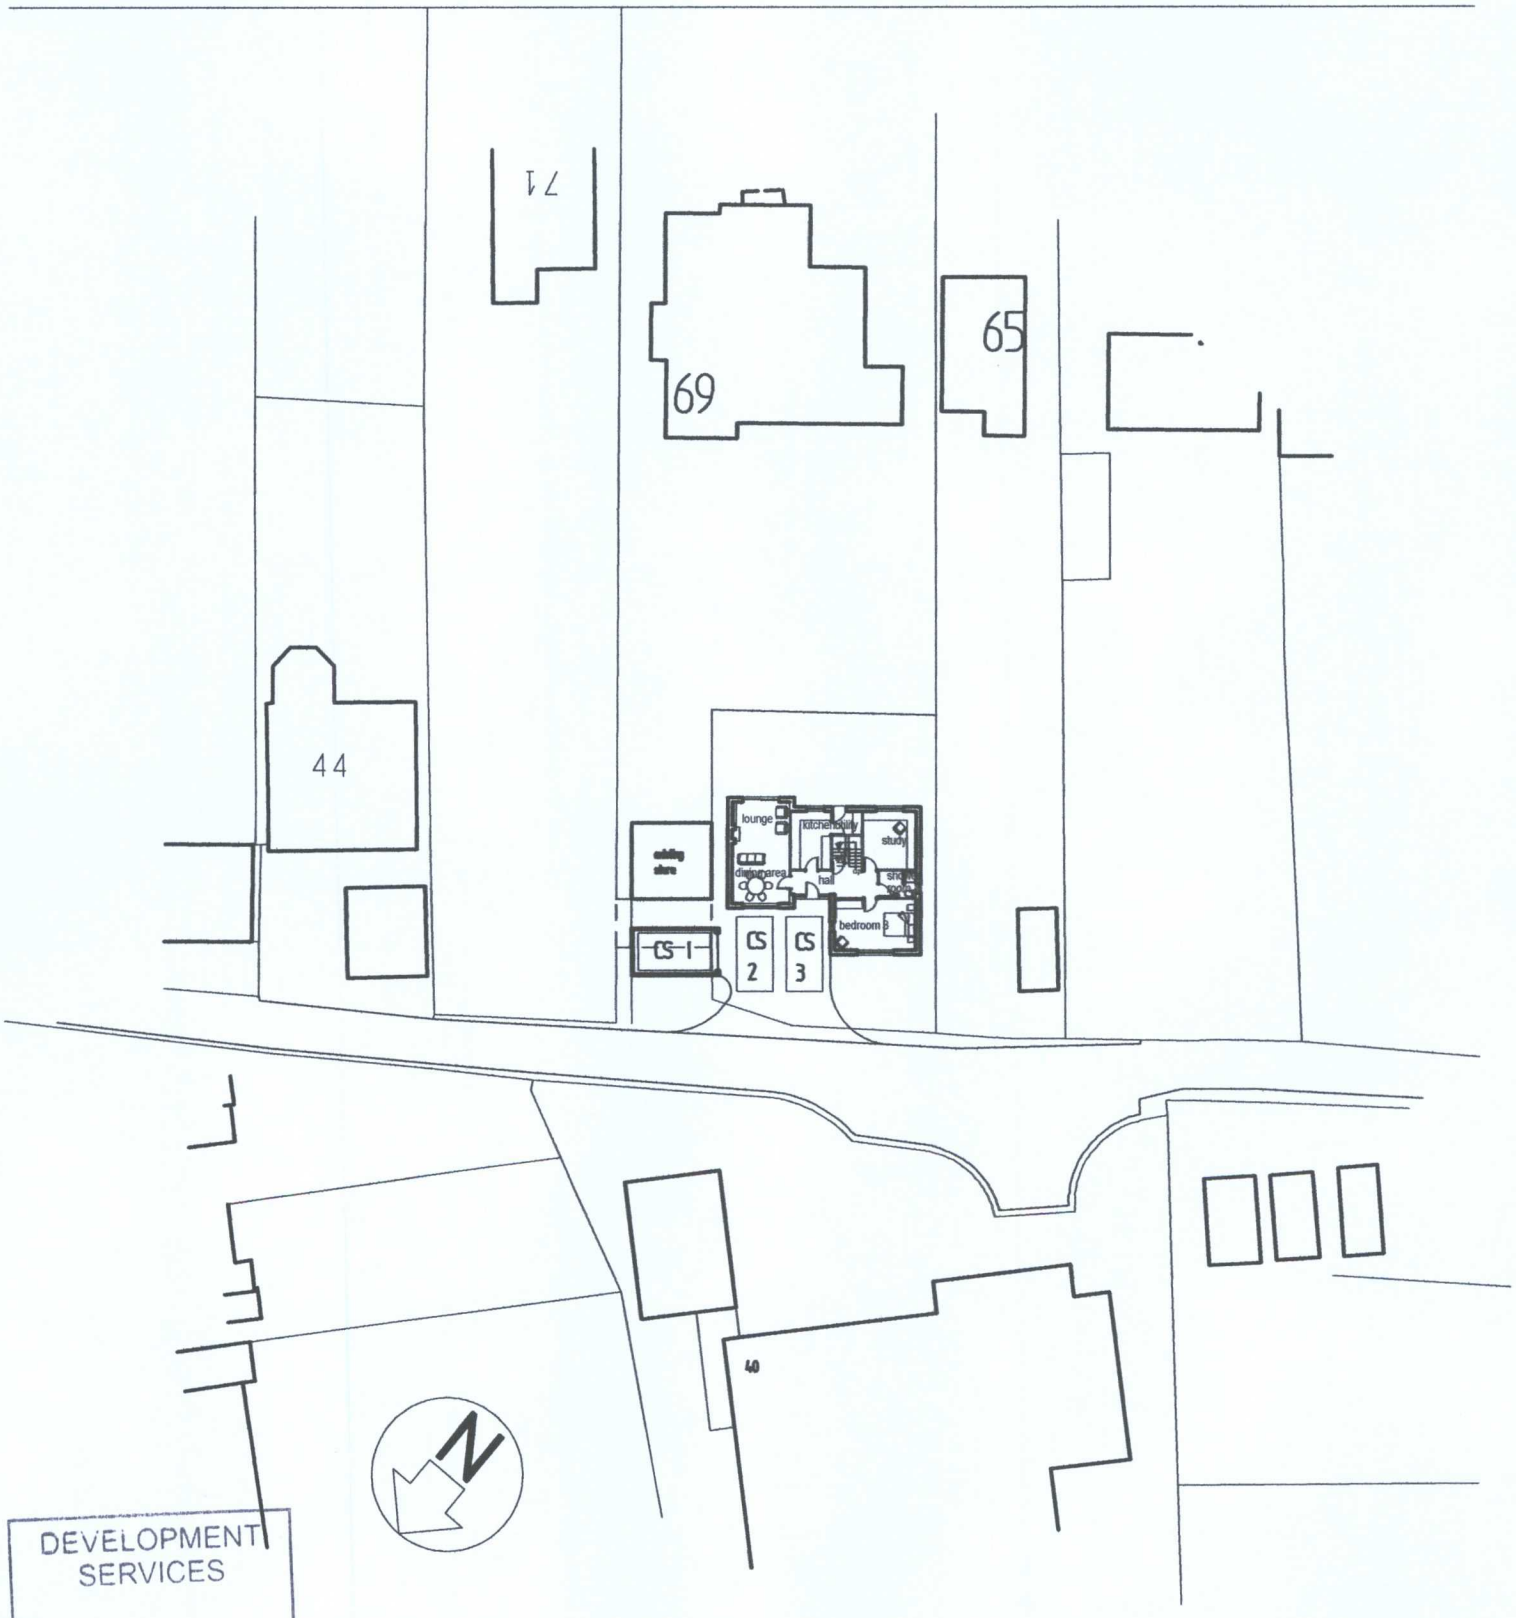

DEVELOPMENT SERVICES
- 2 AUG 2010
RECEIVED

Scale: 1:500