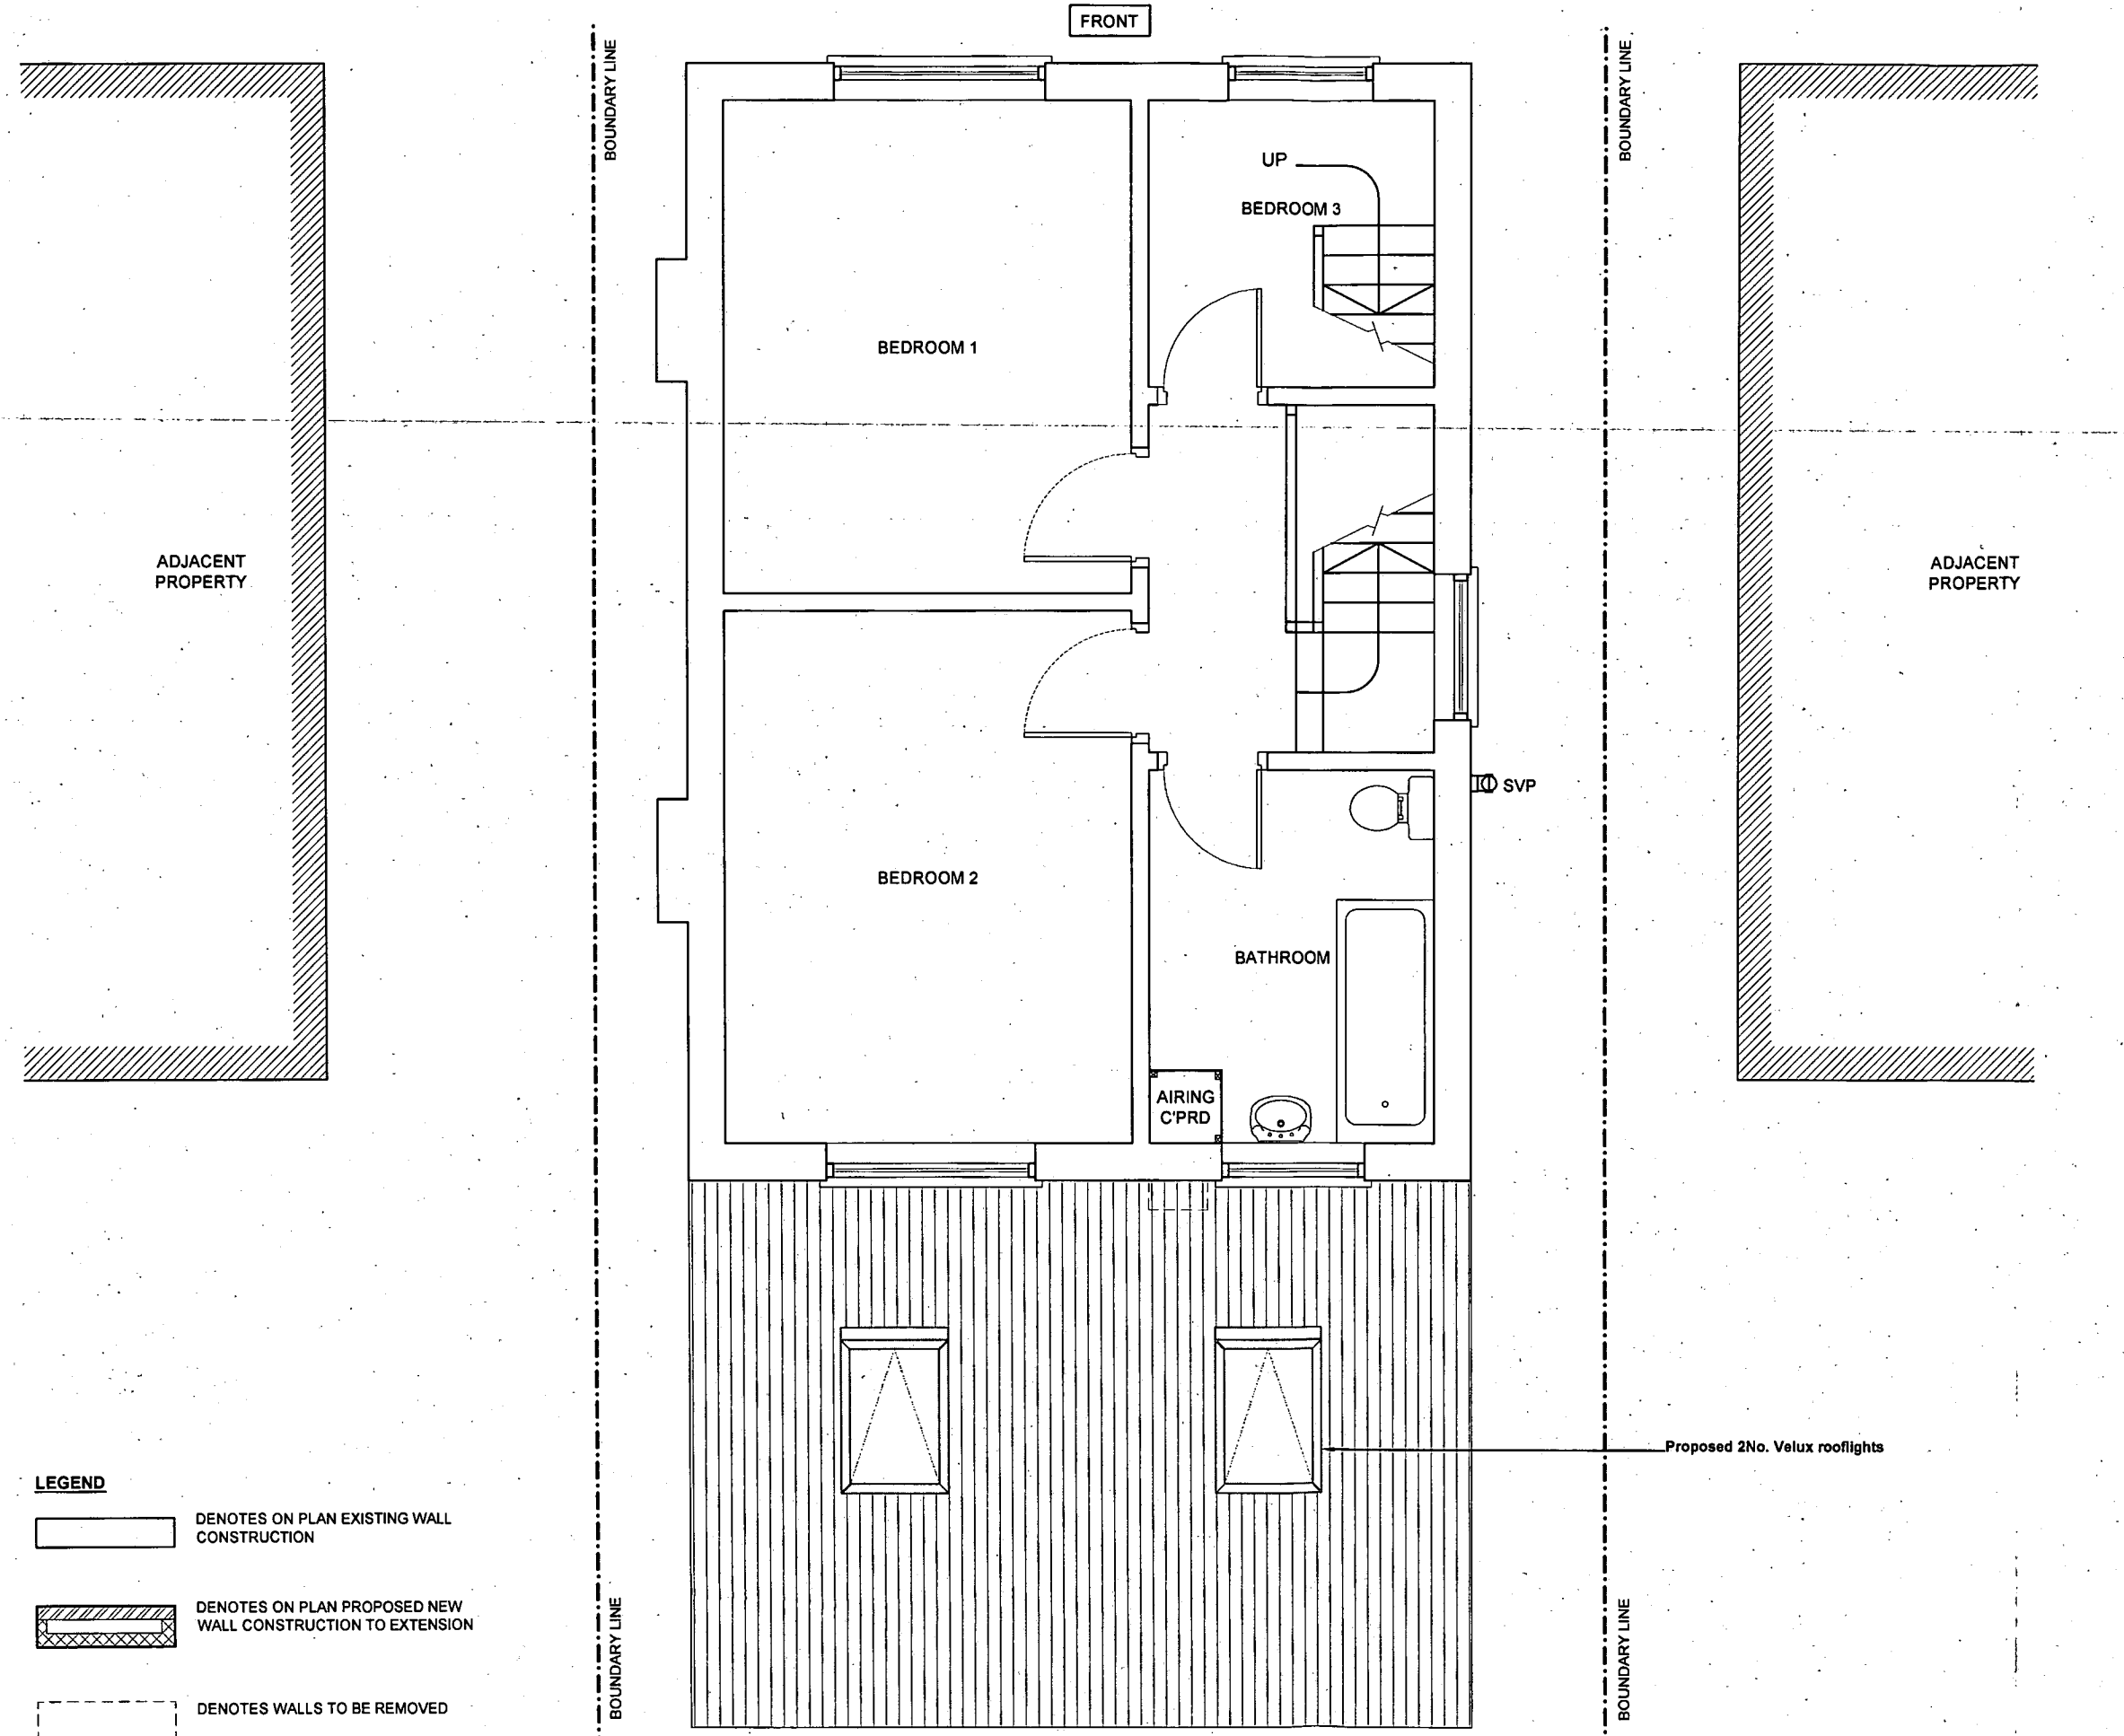

NOTES

1. Dimensions are in millimetres unless noted otherwise. Do not scale from drawing.
2. The contractor must check all dimensions and details before commencement of any works or before ordering material and must ensure the stability of the structure during the course of the works
3. All works may be subject to revision on site
4. All works to comply with all current UK Building Regulations
5. All drawings are the copyright of RMB Design Ltd. They are not to be copied without prior permission
4. Party Wall Act 1996. The Party Wall act 1996 may apply to this project. It is the responsibility of the building owner to either appoint a party wall surveyor or to ensure that the appropriate notices are served to adjoining owner(s) and requisite approval obtained prior to commencement of works

These drawings are produced to obtain planning or building regulation permission only

DEVELOPMENT SERVICES
12 MAR 2008
RECEIVED

LEGEND

- DENOTES ON PLAN EXISTING WALL CONSTRUCTION
- DENOTES ON PLAN PROPOSED NEW WALL CONSTRUCTION TO EXTENSION
- DENOTES WALLS TO BE REMOVED

PROPOSED FIRST FLOOR PLAN

SCALE 1:50

REV	DATE	DESCRIPTION	DWN	CKD
A	22/02/08	FIRST ISSUE	RB	RB

RMB Design Ltd.
RMB Design Limited.
Tel: (0121) 743 1667 Mobile: 07792677736
Email: rmbdesign@blueyonder.co.uk
REGISTERED IN ENGLAND NO. 5619654
VAT. NO. GB 880 7881 78

CLIENT:
MR COLLEGE
11 KING RICHARD ROAD, HINCKLEY, LE10 0HJ

PROJECT TITLE:
PROPOSED REAR EXTENSION TO EXISTING RESIDENTIAL DWELLING

DRAWING TITLE:
PROPOSED FIRST FLOOR PLAN

SCALE: AS SHOWN	DRAWN: RAY BEECH
DATE: 22/02/08	CHECKED: MARK TENNANT

DRAWING NUMBER:
1028-06/A